


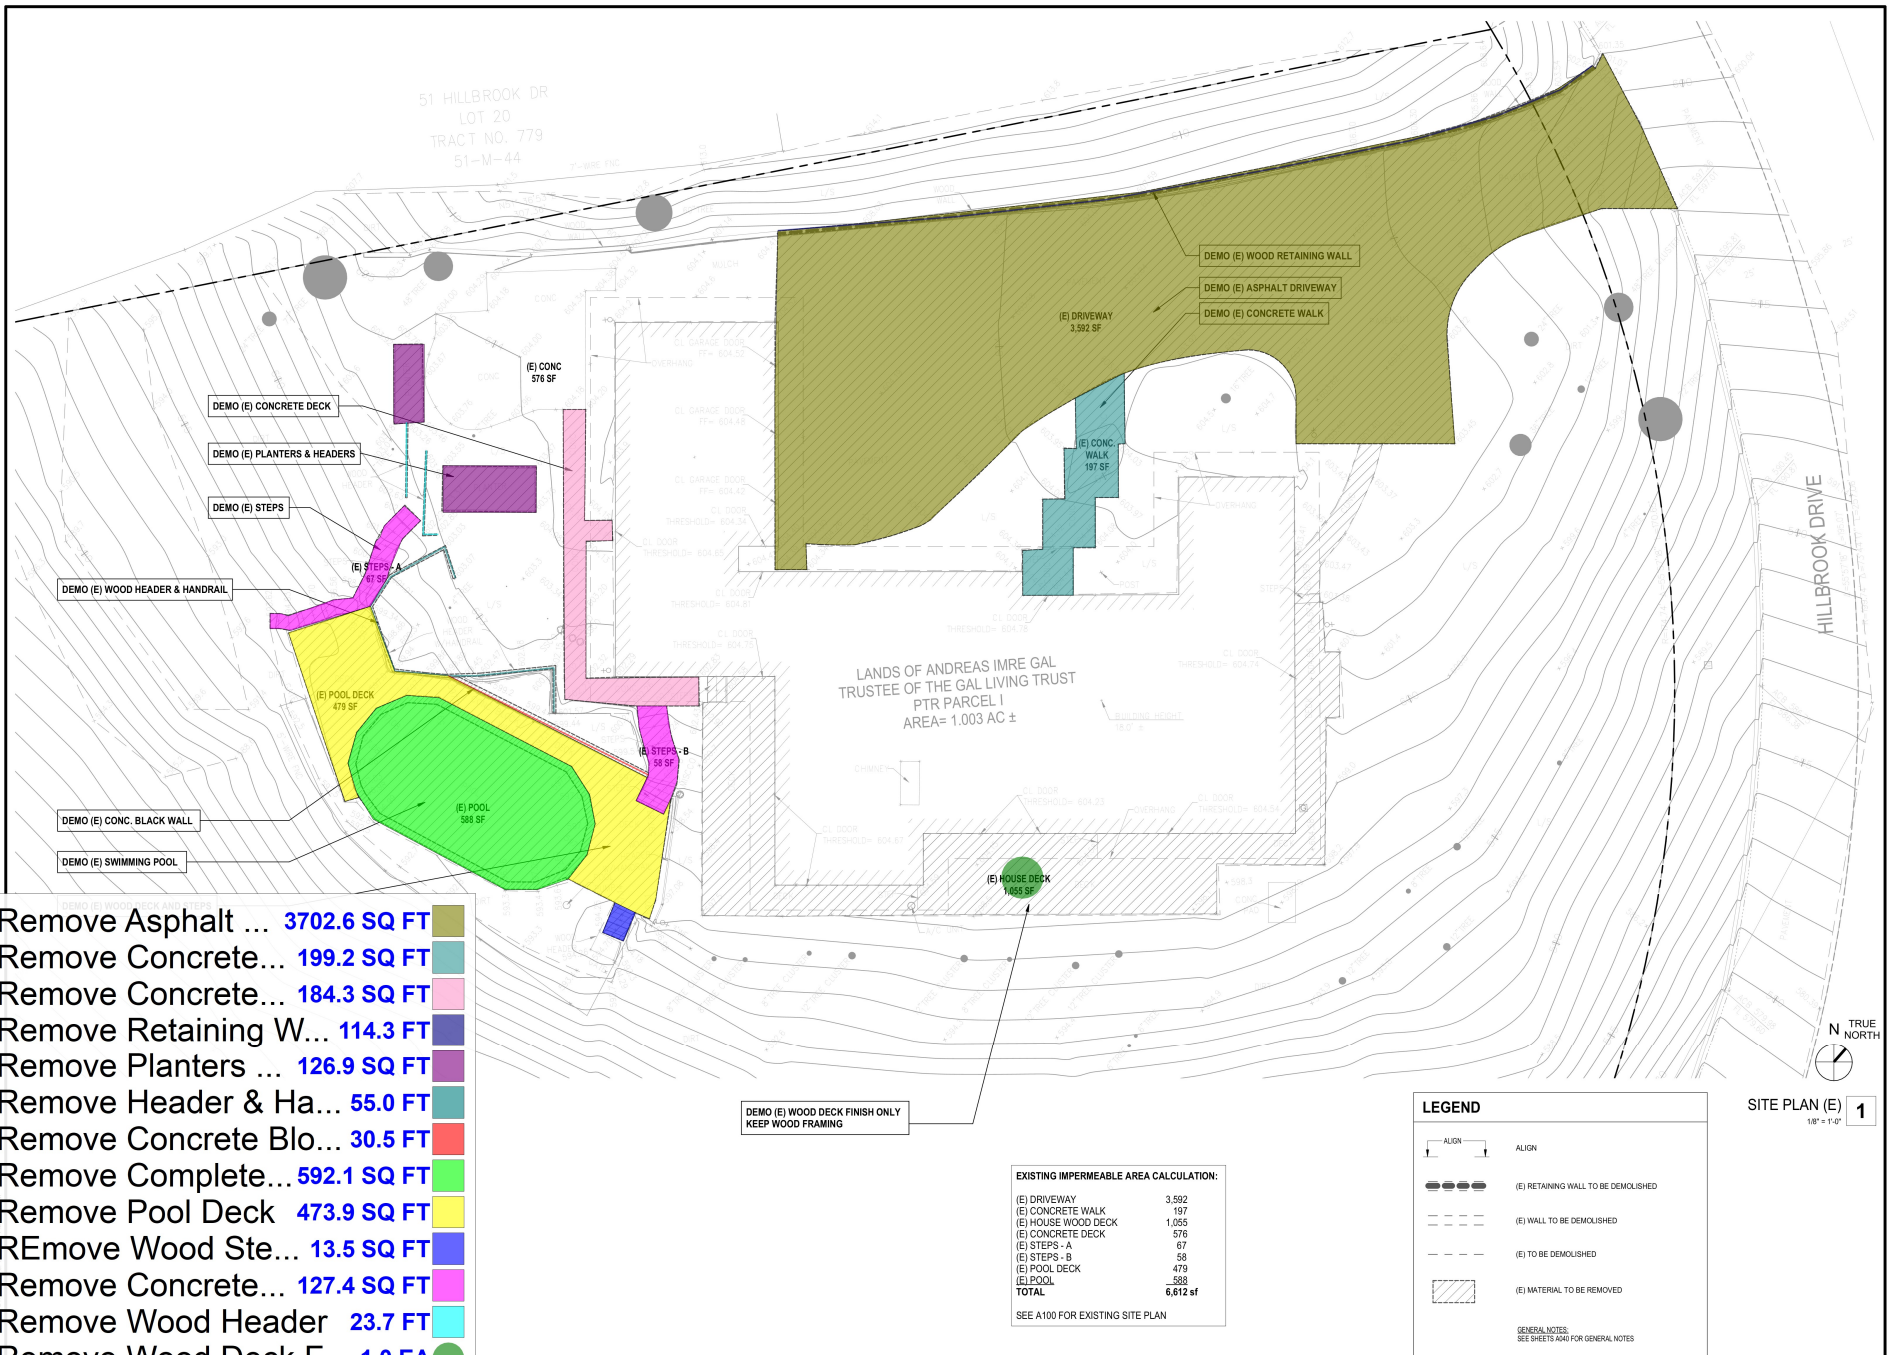

DRAWING SCALE: 1/8" = 1'-0"

SHEET SIZE: 24x36

DRAWING TITLE:


SITE PLAN

DEMOLITION

SHEET NO:

A100

1/11/2023 9:27:58 AM

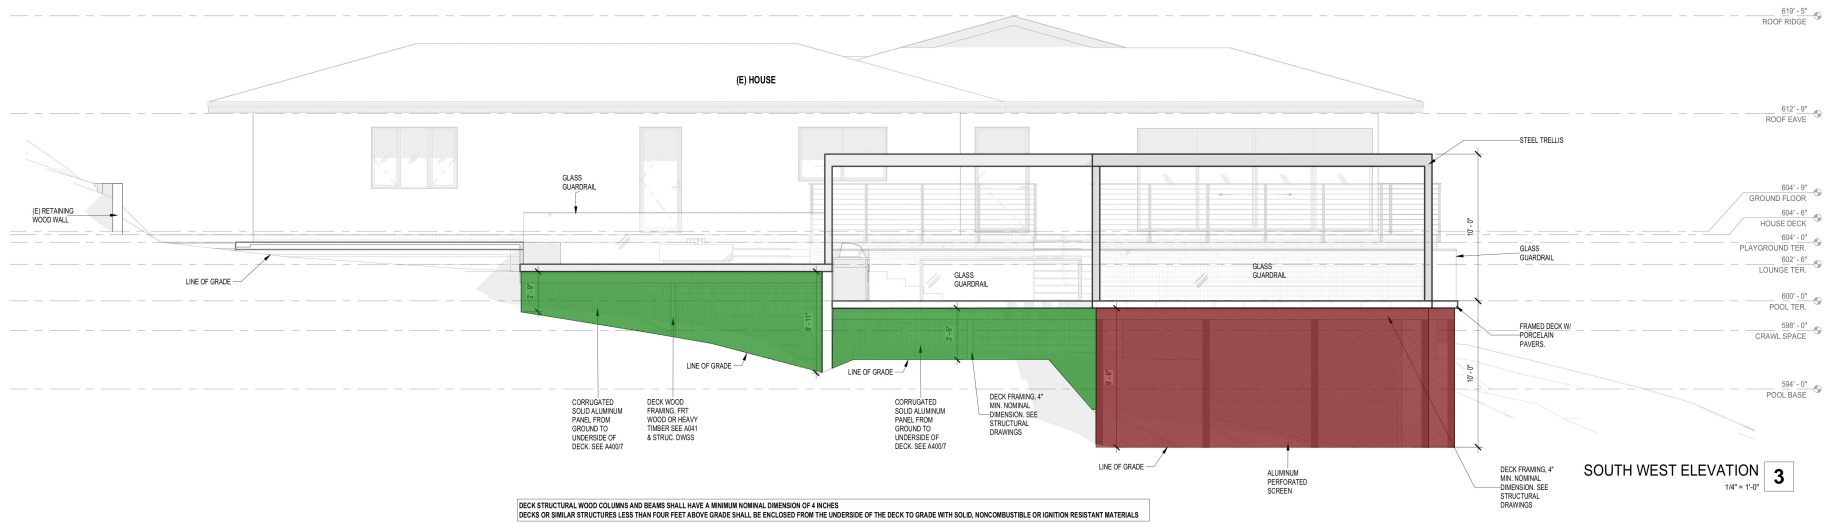

DECK STRUCTURAL WOOD COLUMNS AND BEAMS SHALL HAVE A MINIMUM NOMINAL DIMENSION OF 4 INCHES
DECKS OR SIMILAR STRUCTURES LESS THAN FOUR FEET ABOVE GRADE SHALL BE ENCLOSED FROM THE UNDERSIDE OF THE DECK TO GRADE WITH SOLID, NONCOMBUSTIBLE OR IGNITION RESISTANT MATERIALS



NORTH EAST ELEVATION 1
1/4" = 1'-0"

DRAWING SCALE: 1/4" = 1'-0"
SHEET SIZE: 24x36
DRAWING TITLE: ELEVATIONS

SHEET NO: A300

Aluminum Perf...	377.0 SQ FT
Corrugated Sol...	250.3 SQ FT