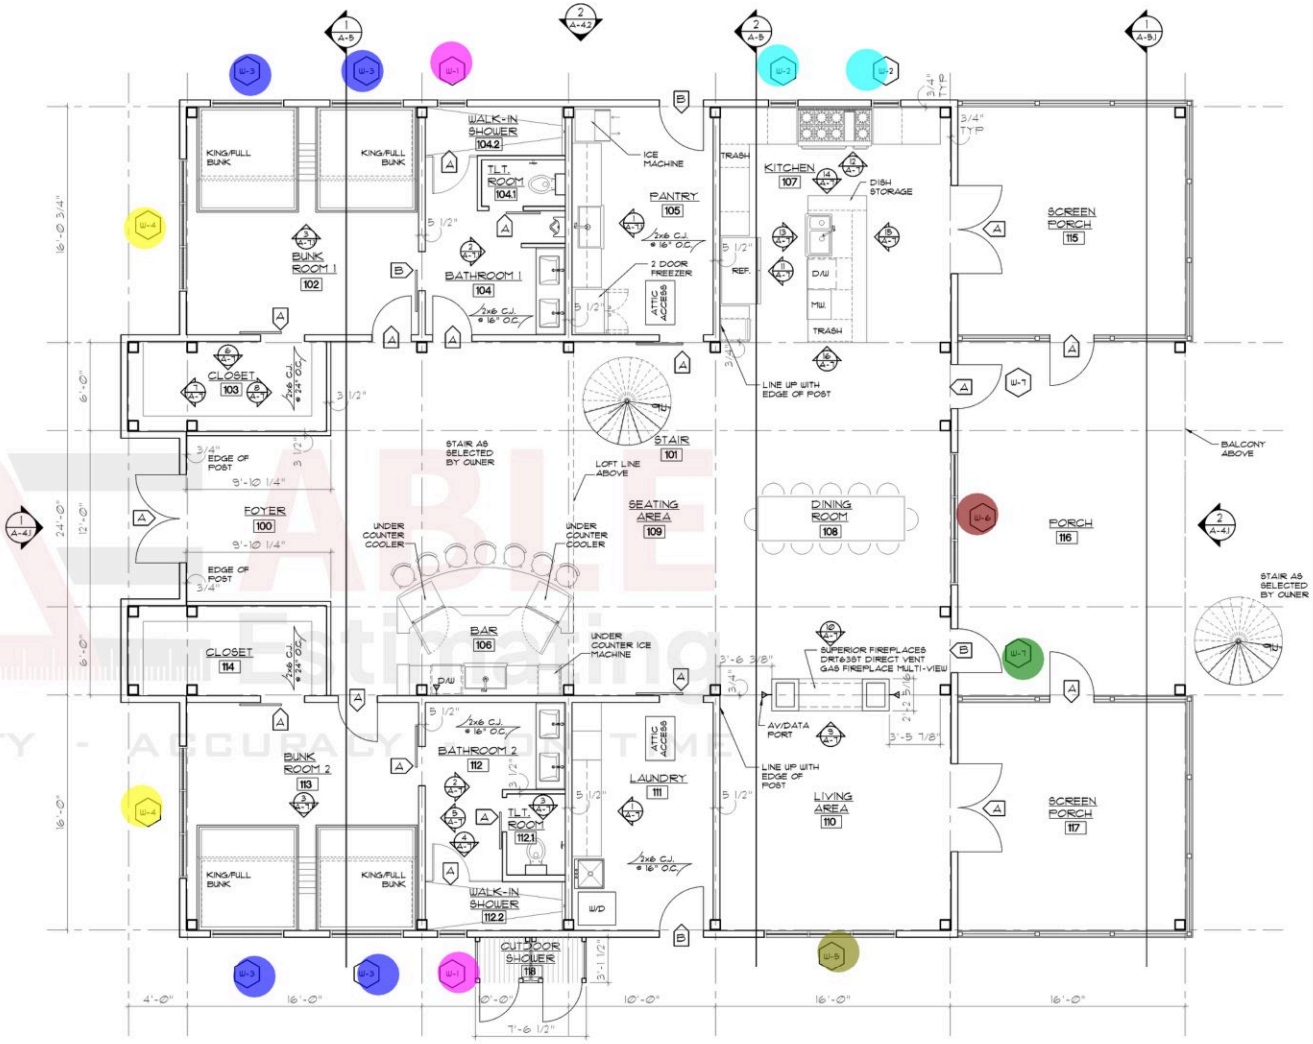


ALL APPLIANCES SELECTED BY OWNER.

FIRST FLOOR PLAN

SCALE: 1/4"=1'-0"


TN
PN

W4	2.0
W3	4.0
W1	2.0
W2	2.0
W6	1.0
W7	1.0
W5	1.0

A-1

THESE DRAWING AND SPECIFICATIONS REPRESENT AN INSTRUMENT OF SERVICE AND AS SUCH SHALL REMAIN IN OWNERSHIP WITH THE ARCHITECT. USE OR REPRODUCTION BY ANY MEANS IN WHOLE OR IN PART, WITHOUT THE ARCHITECT'S WRITTEN CONSENT, IS PROHIBITED.

ABLE Estimating
ABILITY - ACCURACY - TIME

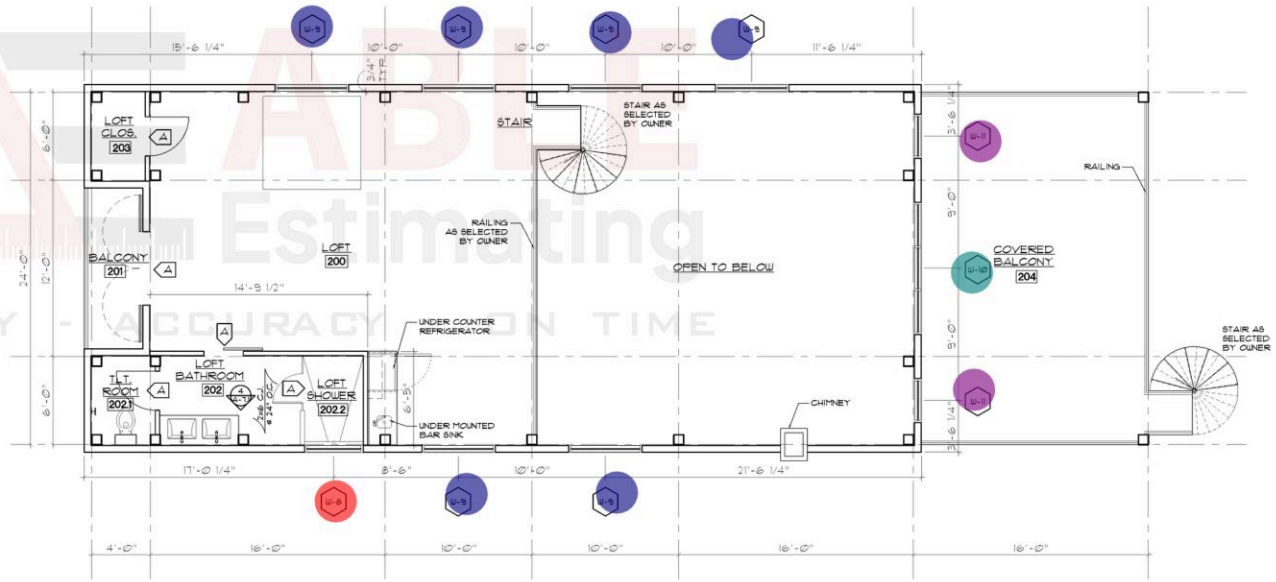

W9	6.0
W11	2.0
W10	1.0
W8	1.0

A-1.1 LOFT PLAN
SCALE: 1/4"=1'-0"

TN
PN

SHEET NO.
A-1.1
OF

THESE DRAWING AND SPECIFICATIONS REPRESENT AN INSTRUMENT OF SERVICE AND AS SUCH SHALL REMAIN IN OWNERSHIP WITH THE ARCHITECT. USE OR REPRODUCTION BY ANY MEANS, IN WHOLE OR IN PART, WITHOUT THE ARCHITECT'S WRITTEN CONSENT, IS PROHIBITED.

Sample takeoff prepared by ABLE Estimating | ableestimating.com | Client details removed

WINDOW SCHEDULE

MARK	TYPE	SIZE (NOMINAL)	MODEL	REMARKS
W-1	SEE ELEVATION	2'-Ø"W x 4'-Ø"H	KAUNEER 451-T	MEET REQ'D WIND LOAD
W-2	SEE ELEVATION	2'-Ø"W x 6'-Ø"H		MEET REQ'D WIND LOAD
W-3	SEE ELEVATION	5'-Ø"W x 2'-Ø"H EGRESS		MEET REQ'D WIND LOAD
W-4	SEE ELEVATION	9'-Ø"W x 7'-Ø"H		MEET REQ'D WIND LOAD
W-5	SEE ELEVATION	9'-Ø"W x 6'-Ø"H		MEET REQ'D WIND LOAD
W-6	SEE ELEVATION	SEE ELEVATION		MEET REQ'D WIND LOAD
W-7	SEE ELEVATION	3'-Ø"W x 4'-Ø"H		MEET REQ'D WIND LOAD
W-8	SEE ELEVATION	4'-Ø"W x 2'-Ø"H		MEET REQ'D WIND LOAD
W-9	SEE ELEVATION	5'-Ø"W x 6'-Ø"H		MEET REQ'D WIND LOAD
W-10	SEE ELEVATION	SEE ELEVATION		MEET REQ'D WIND LOAD
W-11	SEE ELEVATION	3'-Ø"W x 5'-Ø"H		MEET REQ'D WIND LOAD

NOTES:
ALL GLAZING TO BE HIGH IMPACT GLAZING

DOOR SCHEDULE


DOOR NO.	SIZE	DOOR MAT.	DOOR TYPE	REMARKS
D-1	(2) 3'-Ø" X 7'-Ø"	FG.	A	
D-2	2'-8" X 7'-Ø"	WD.	F	
D-3	3'-Ø" X 7'-Ø"	WD.	G	BARN DOOR
D-4	2'-8" X 7'-Ø"	WD.	F	
D-5	2'-4" X 7'-Ø"	WD.	H	BARN DOOR
D-6	2'-4" X 7'-Ø"	WD.	J	BARN DOOR
D-7	2'-6" X 7'-Ø"	GLASS	M	SHOWER DOOR
D-8	3'-Ø" X 7'-Ø"	WD.	G	BARN DOOR
D-9	3'-Ø" X 7'-Ø"	FG.	C	
D-10	(2) 3'-Ø" X 7'-Ø"	FG.	B	
D-11	3'-Ø" X 7'-Ø"	FG.	D	
D-12	3'-Ø" X 7'-Ø"	FG.	D	
D-13	(2) 3'-Ø" X 7'-Ø"	FG.	B	
D-14	3'-Ø" X 7'-Ø"	WD.	G	BARN DOOR
D-15	3'-Ø" X 7'-Ø"	FG.	C	
D-16	2'-8" X 7'-Ø"	WD.	H	BARN DOOR
D-17	2'-4" X 7'-Ø"	WD.	J	BARN DOOR
D-18	2'-6" X 7'-Ø"	GLASS	L	SHOWER DOOR
D-19	2'-8" X 7'-Ø"	WD.	F	
D-20	3'-Ø" X 7'-Ø"	WD.	G	BARN DOORS
D-21	3'-Ø" X 7'-Ø"	WD.	E	SCREEN DOOR
D-22	3'-Ø" X 7'-Ø"	WD.	E	SCREEN DOOR
D-23	(2) 2'-6" X 7'-Ø"	FG.	N	
D-24	2'-8" X 7'-Ø"	WD.	H	BARN DOOR
D-25	2'-8" X 7'-Ø"	WD.	F	
D-26	2'-4" X 7'-Ø"	GLASS	K	SHOWER DOOR
D-27	2'-8" X 7'-Ø"	WD.	F	

NOTES:

ROOM FINISH SCHEDULE

ROOM NUMBER	ROOM	FLOORS	BASE	WALLS	CEILINGS	HEIGHT (NOMINAL)	REMARKS
100	FOYER	LVP	IX8 WD. - PTD.	GWB-PTD	EXPOSED	VARIES	
101	STAIR	-	-	-	-	-	
102	BUNKROOM 1	LVP	IX8 WD. - PTD.	GWB-PTD	EXPOSED	VARIES	
103	CLOSET	LVP		GWB-PTD	GWB-PTD.	10'-0"	
104	BATHROOM 1	TILE		GWB-PTD/TILE			
104.1	TLT. ROOM	TILE		GWB-PTD			
104.2	WALK-IN SHOWER	TILE	-	TILE			
105	PANTRY	LVP	IX8 WD. - PTD.	GWB-PTD			
106	BAR		-	-	EXPOSED	VARIES	
107	KITCHEN		-	GWB-PTD/STONE			
108	DINING ROOM		IX8 WD. - PTD.	GWB-PTD			
109	SEATING AREA						
110	LIVING AREA						
111	LAUNDRY				GWB-PTD.	10'-0"	
112	BATHROOM 2	TILE		GWB-PTD/TILE			
112.1	TLT. ROOM	TILE		GWB-PTD			
112.2	WALK-IN SHOWER	TILE	-	TILE			
113	BUNKROOM 2	LVP	IX8 WD. - PTD.	GWB-PTD	EXPOSED	VARIES	
114	CLOSET	LVP	IX8 WD. - PTD.	GWB-PTD	GWB-PTD.	10'-0"	
115	SCREEN PORCH	CONC.	-	-	EXPOSED	VARIES	
116	PORCH	CONC.	-	-	-	-	
117	SCREEN PORCH	CONC.	-	-		VARIES	
118	OUTDOOR SHOWERS	-	-	-	-	-	
200	LOFT	LVP	IX8 WD. - PTD.	GWB-PTD	EXPOSED	VARIES	
201	BALCONY	WOOD	-	-	-	-	
202	LOFT BATHROOM	TILE	IX8 WD. - PTD.	GWB-PTD	GWB-PTD.	8'-0"	
202.1	TLT. ROOM	TILE	IX8 WD. - PTD.	GWB-PTD			
202.2	LOFT SHOWER	TILE	-	TILE			
203	LOFT CLOSET	LVP	IX8 WD. - PTD.	GWB-PTD			


NOTES:
• ALL FINISHES SELECTED BY OWNER.

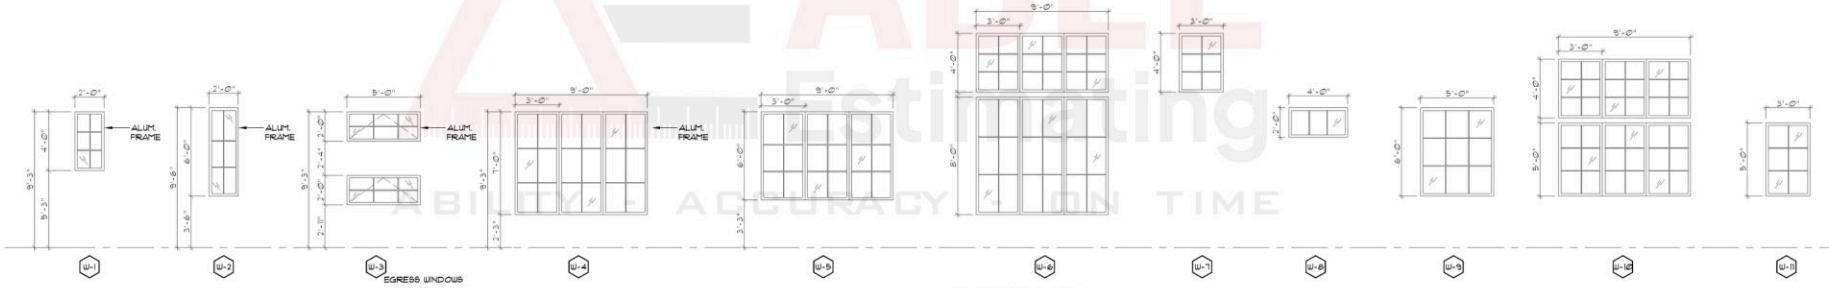

ALL WINDOWS TO BE KAUNEER

2 A-3 WINDOW ELEVATIONS
SCALE: 1/4"=1'-Ø"

PROVIDE HEAD FLASHING AND SILL PAN FLASHING AT ALL WINDOWS

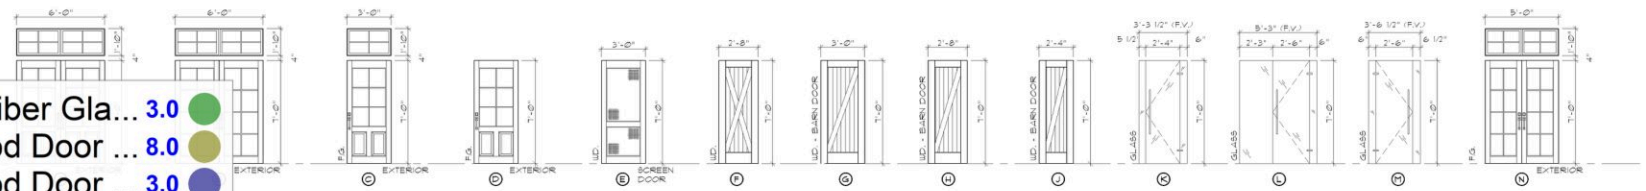

SUBMIT DOORS FOR APPROVAL BY OWNER.

1 A-3 DOOR ELEVATIONS
SCALE: 1/4"=1'-Ø"

PROVIDE HEAD FLASHING AT ALL EXTERIOR DOORS

- (2)(3'-0"x7'-0") Fiber Gla... 3.0
- (2'-8"x7'-0") Wood Door ... 8.0
- (2'-4"x7'-0") Wood Door ... 3.0
- (3'-0"x7'-0") Wood Door ... 6.0
- (2)(2'-6"x7'-0") Fiber Gla... 1.0
- (2'-6"x7'-0") Glass Door ... 2.0
- (3'-0"x7'-0") Fiber Glass ... 4.0

THESE DRAWING AND SPECIFICATIONS REPRESENT AN INSTRUMENT OF SERVICE AND AS SUCH SHALL REMAIN IN OWNERSHIP WITH THE ARCHITECT. USE OR REPRODUCTION BY ANY MEANS, IN WHOLE OR IN PART, WITHOUT THE ARCHITECT'S WRITTEN CONSENT, IS PROHIBITED.

Sample takeoff prepared by ABLE Estimating | ableestimating.com | Client details removed