
ABLE Estimating
ABILITY - ACCURACY - ON TIME

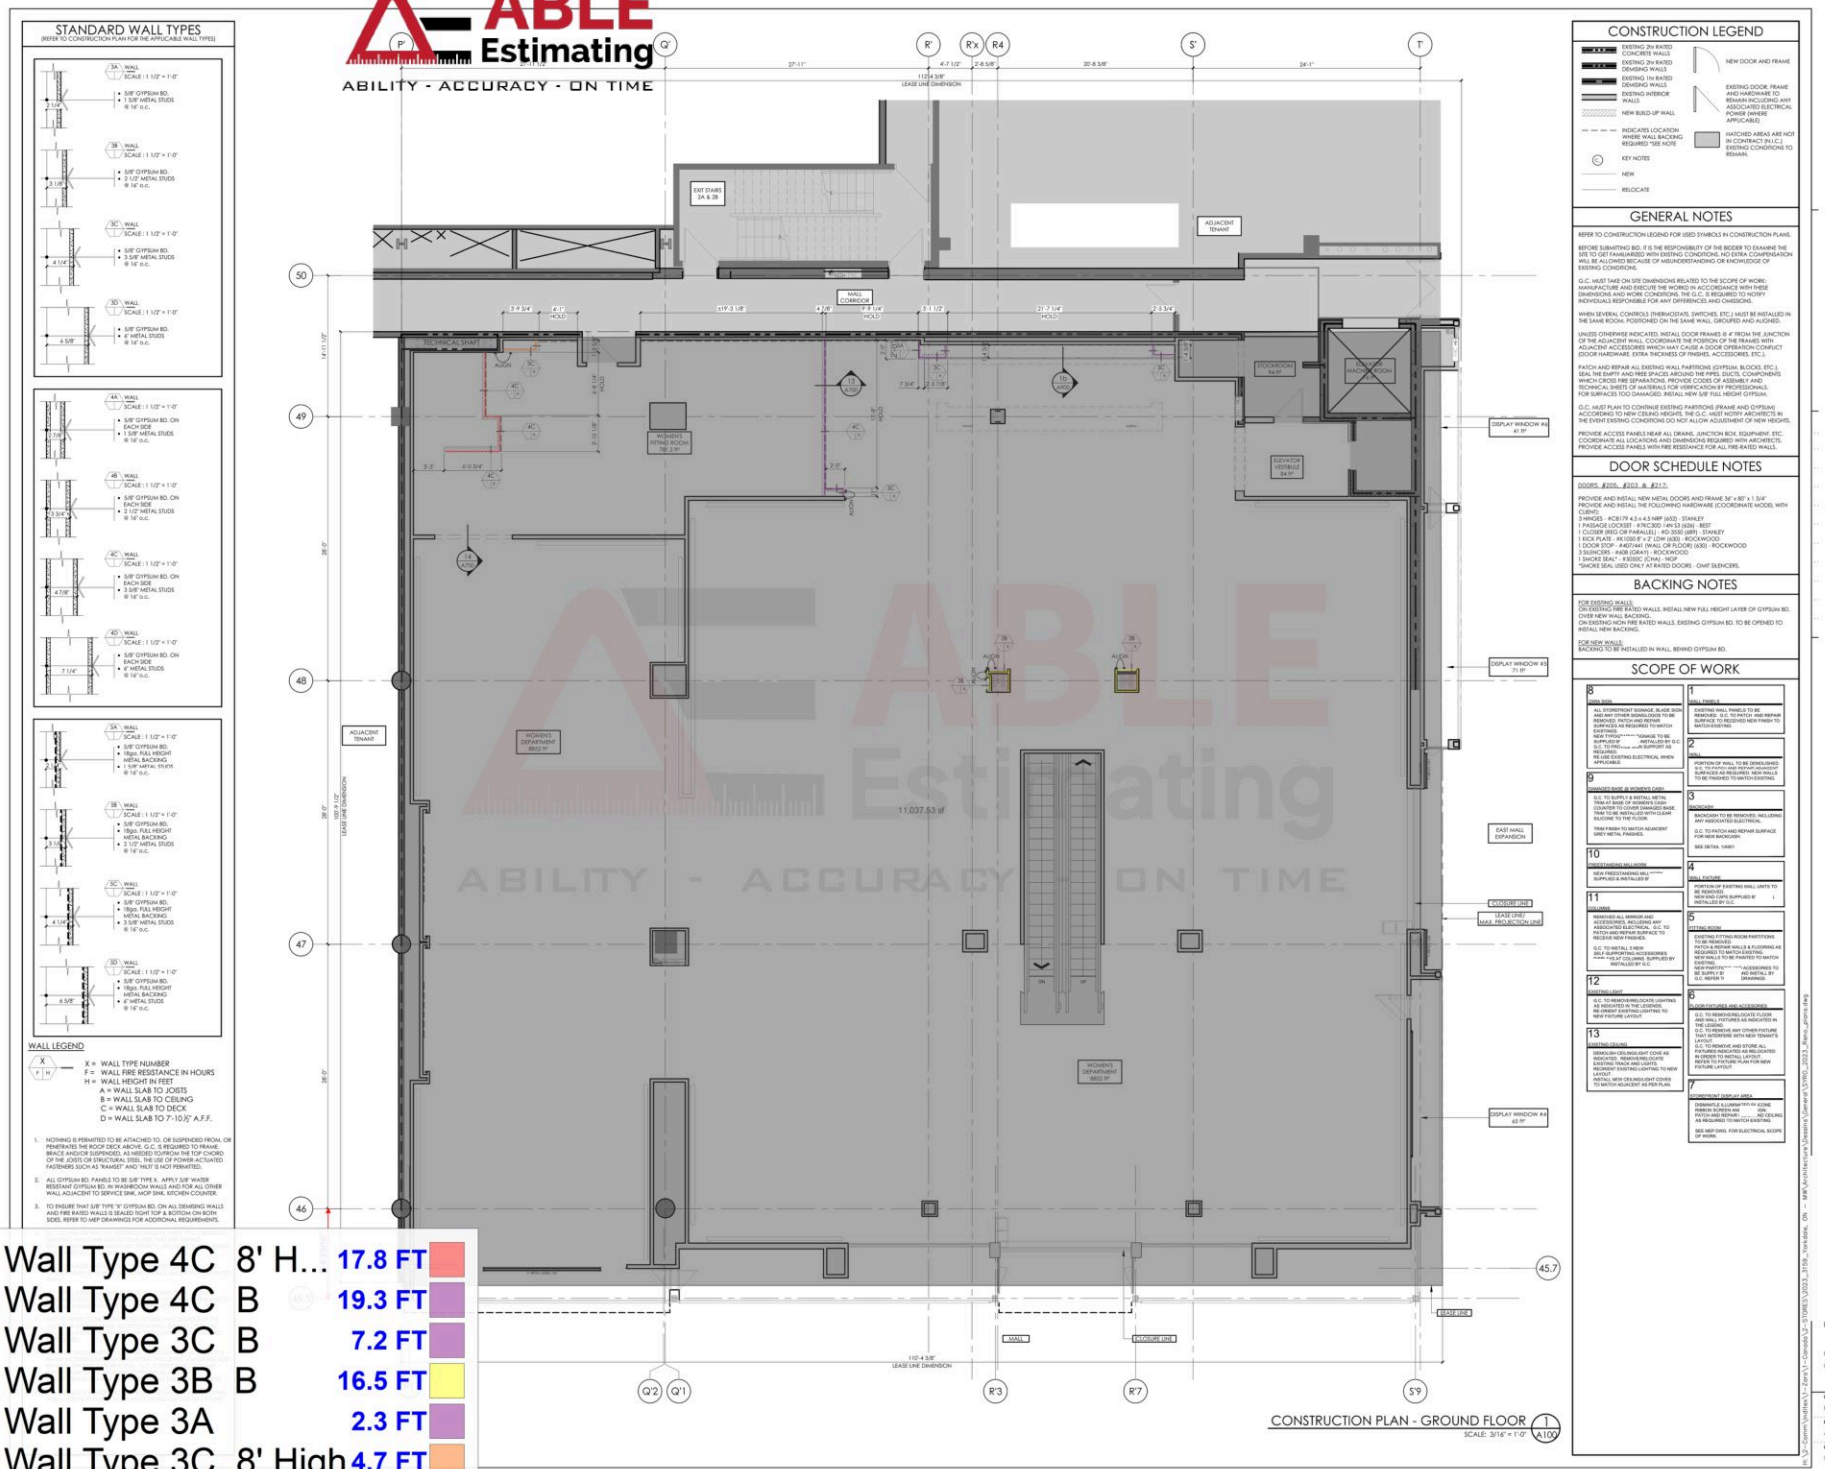


Wall Type 4C	8' H...	17.8 FT
Wall Type 4C	B	19.3 FT
Wall Type 3C	B	7.2 FT
Wall Type 3B	B	16.5 FT
Wall Type 3A		2.3 FT
Wall Type 3C	8' High	4.7 FT

Sample takeoff prepared by ABLE Estimating | ableestimating.com | Client details removed

ABLE Estimating

ABILITY - ACCURACY - ON TIME

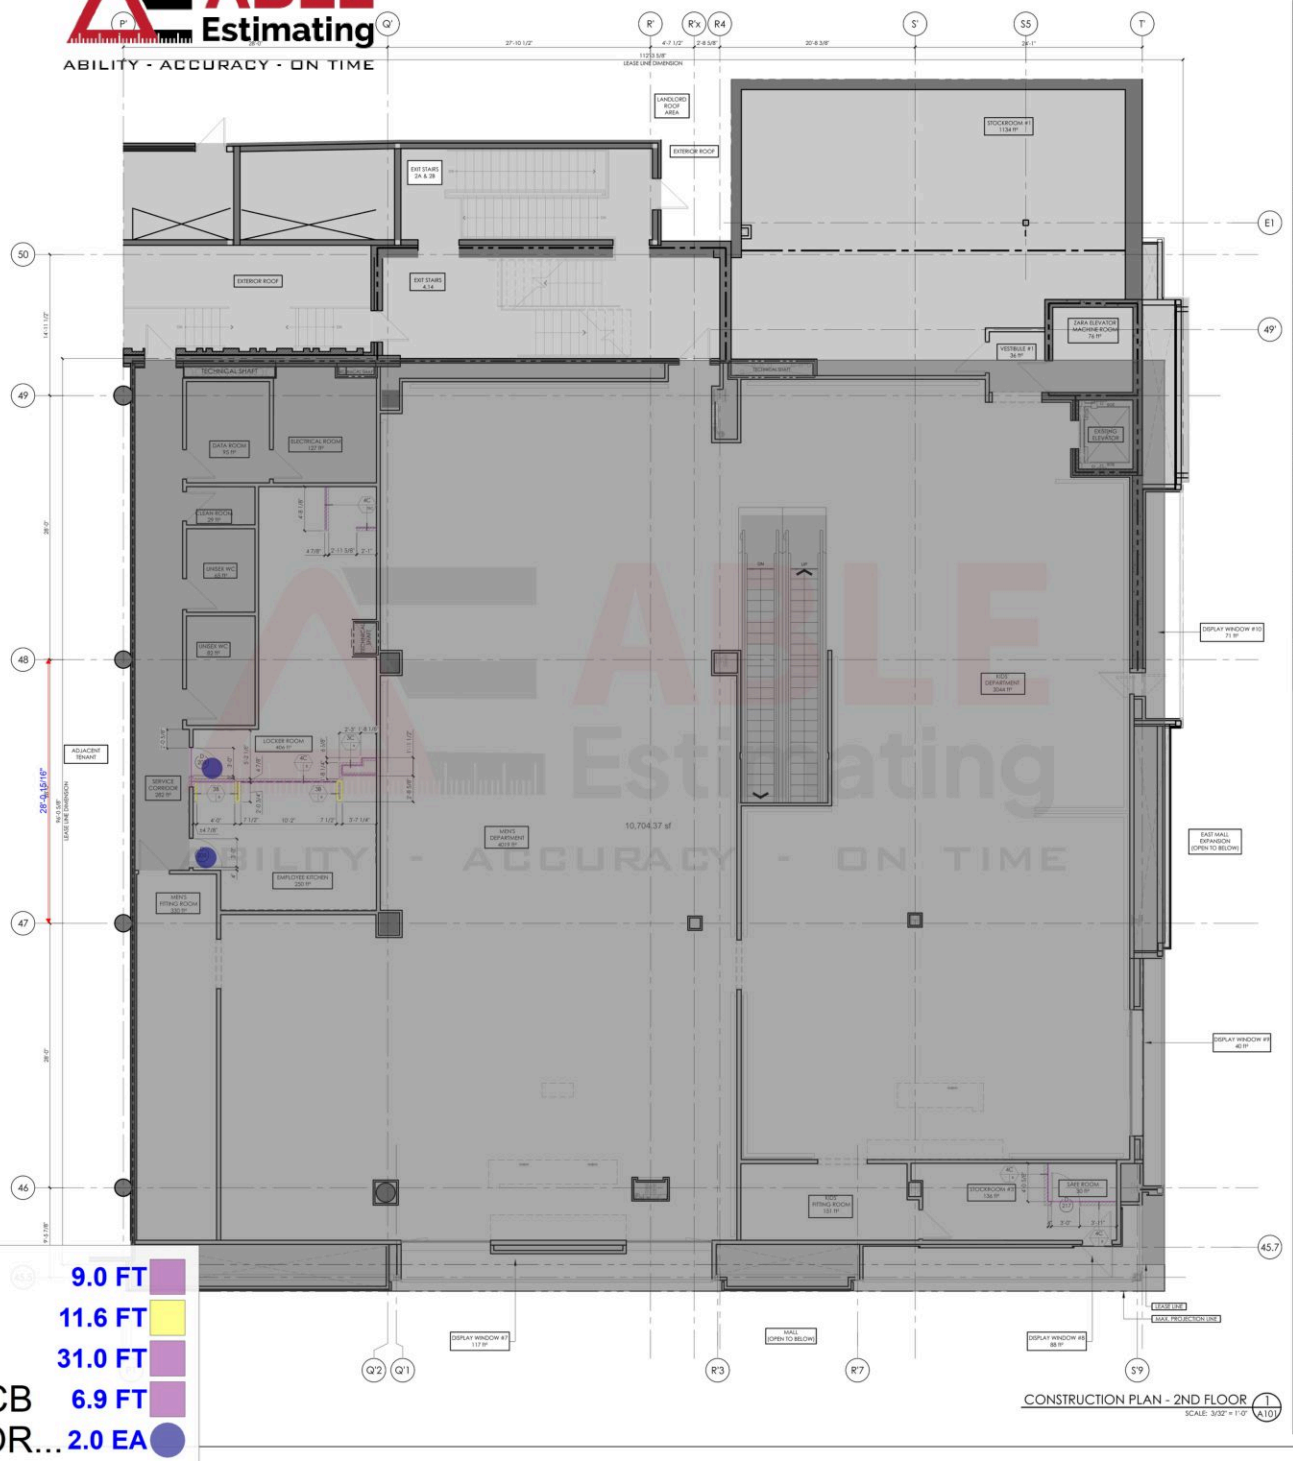

CONSTRUCTION LEGEND

EXISTING 2hr RATED CONCRETE WALLS
EXISTING 2hr RATED DEMISING WALLS
EXISTING 1hr RATED DEMISING WALLS
EXISTING INTERIOR WALLS
NEW BUILD-UP WALL
INDICATES LOCATION WHERE WALL BACKING REQUIRED *SEE NOTE
KEY NOTES
NEW
RELOCATE
NEW DOOR AND FRAME
EXISTING DOOR, FRAME AND HARDWARE TO REMAIN INCLUDING ANY ASSOCIATED ELECTRICAL POWER (WHERE APPLICABLE)
HATCHED AREAS ARE NOT IN CONTRACT (N.I.C.) EXISTING CONDITIONS TO REMAIN.

GENERAL NOTES

REFER TO CONSTRUCTION LEGEND FOR USED SYMBOLS IN CONSTRUCTION PLANS.

BEFORE SUBMITTING BID, IT IS THE RESPONSIBILITY OF THE BIDDER TO EXAMINE THE SITE TO GET FAMILIARIZED WITH EXISTING CONDITIONS. NO EXTRA COMPENSATION WILL BE ALLOWED BECAUSE OF MISUNDERSTANDING OR KNOWLEDGE OF EXISTING CONDITIONS.

G.C. MUST TAKE ON SITE DIMENSIONS RELATED TO THE SCOPE OF WORK; MANUFACTURE AND EXECUTE THE WORKD IN ACCORDANCE WITH THESE DIMENSIONS AND WORK CONDITIONS. THE G.C. IS REQUIRED TO NOTIFY INDIVIDUALS RESPONSIBLE FOR ANY DIFFERENCES AND OMISSIONS.

WHEN SEVERAL CONTROLS (THERMOSTATS, SWITCHES, ETC.) MUST BE INSTALLED IN THE SAME ROOM, POSITIONED ON THE SAME WALL, GROUPED AND ALIGNED.

UNLESS OTHERWISE INDICATED, INSTALL DOOR FRAMES 6" 4" FROM THE JUNCTION OF THE ADJACENT WALL. COORDINATE THE POSITION OF THE FRAMES WITH ADJACENT ACCESSORIES WHICH MAY CAUSE A DOOR OPERATION CONFLICT (DOOR HARDWARE, EXTRA THICKNESS OF FINISHES, ACCESSORIES, ETC.).

PATCH AND REPAIR ALL EXISTING WALL PARTITIONS (GYPSUM, BLOCKS, ETC.), SEAL THE EMPTY AND FREE SPACES AROUND THE PIPES, DUCTS, COMPONENTS WHICH CROSS FIRE SEPARATIONS. PROVIDE CODES OF ASSEMBLY AND TECHNICAL SHEETS OF MATERIALS FOR VERIFICATION BY PROFESSIONALS. FOR SURFACES TOO DAMAGED, INSTALL NEW 1/8" FULL HEIGHT GYPSUM.

G.C. MUST PLAN TO CONTINUE EXISTING PARTITIONS (FRAME AND GYPSUM) ACCORDING TO NEW CEILING HEIGHTS. THE G.C. MUST NOTIFY ARCHITECTS IN THE EVENT EXISTING CONDITIONS DO NOT ALLOW ADJUSTMENT OF NEW HEIGHTS.

PROVIDE ACCESS PANELS NEAR ALL DRAINS, JUNCTION BOX, EQUIPMENT, ETC. COORDINATE ALL LOCATIONS AND DIMENSIONS REQUIRED WITH ARCHITECTS. PROVIDE ACCESS PANELS WITH FIRE RESISTANCE FOR ALL FIRE-RATED WALLS.

DOOR SCHEDULE NOTES

DOORS #205, #203 & #217:

PROVIDE AND INSTALL NEW METAL DOORS AND FRAME 36" x 80" x 1 3/4"
PROVIDE AND INSTALL THE FOLLOWING HARDWARE (COORDINATE MODEL WITH CLIENT):
3 HINGES - #CB179 4.5 x 4.5 NRP (652) - STANLEY
1 PASSAGE LOCKSET - #7RC300 14N 53 (626) - BEST
1 CLOSER (REG OR PARALLEL) - #D-5550 (689) - STANLEY
1 KICK PLATE - #K1050 8" x 2" LDW (630) - ROCKWOOD
1 DOOR STOP - #407/441 (WALL OR FLOOR) (630) - ROCKWOOD
3 SILENCERS - #608 (GRAY) - ROCKWOOD
1 SMOKE SEAL* - #3032C (CHA) - NGP
*SMOKE SEAL USED ONLY AT RATED DOORS - OMIT SILENCERS.

BACKING NOTES

FOR EXISTING WALLS:
ON EXISTING FIRE RATED WALLS, INSTALL NEW FULL HEIGHT LAYER OF GYPSUM BO. OVER NEW WALL BACKING.
ON EXISTING NON FIRE RATED WALLS, EXISTING GYPSUM BO. TO BE OPENED TO INSTALL NEW BACKING.

FOR NEW WALLS:
BACKING TO BE INSTALLED IN WALL, BEHIND GYPSUM BO.

SCOPE OF WORK

8 SIGN WORK
ALL STOREFRONT SIGNAGE, BLADE SIGN AND ANY OTHER SIGNAGE/LOGOS TO BE REMOVED. PATCH AND REPAIR SURFACE AS REQUIRED TO MATCH EXISTING.
NEW TYPOS****** SIGNAGE TO BE SUPPLIED & INSTALLED BY G.C.
G.C. TO PROVIDE ALL SUPPORT AS REQUIRED.
RE-USE EXISTING ELECTRICAL WHEN APPLICABLE.

1 WALL FINISH
EXISTING WALL PANELS TO BE REMOVED. G.C. TO PATCH AND REPAIR SURFACE TO RECEIVED NEW FINISH TO MATCH EXISTING.

9 DAMAGED BASE @ WOMEN'S CASH
G.C. TO SUPPLY & INSTALL METAL TRIM AT BASE OF WOMEN'S CASH COUNTER TO COVER DAMAGED BASE. TRIM TO BE INSTALLED WITH CLEAR SILICONE TO THE FLOOR.
TRIM FINISH TO MATCH ADJACENT GREY METAL FINISHES.

2 WALL
PORTION OF WALL TO BE DEMOLISHED AS INDICATED. PATCH AND REPAIR SURFACES AS REQUIRED. NEW WALLS TO BE FINISHED TO MATCH EXISTING.

3 BACKWORK
BACKWORK TO BE REMOVED, INCLUDING ANY ASSOCIATED ELECTRICAL.
G.C. TO PATCH AND REPAIR SURFACE FOR NEW BACKSIGN.
SEE DETAIL 1/A501

10 FREESTANDING WALL SIGNS
NEW FREESTANDING WALL ****** SUPPLIED & INSTALLED BY

4 WALL FIXTURE
PORTION OF EXISTING WALL UNITS TO BE REMOVED.
NEW END CAPS SUPPLIED BY INSTALLED BY G.C.

11 COLUMNS
REMOVED ALL MIRROR AND PLASTIC LAMINATE INCLUDING ANY ASSOCIATED ELECTRICAL. G.C. TO PATCH AND REPAIR SURFACE TO RECEIVE NEW FINISHES.
G.C. TO INSTALL 5 NEW SELF-SUPPORTING ACCESSORIES
****** FULL-HT COLUMNS, SUPPLIED BY INSTALLED BY G.C.

5 FITTING ROOM
EXISTING FITTING ROOM PARTITIONS TO BE REMOVED.
PATCH & REPAIR WALLS & FLOORING AS REQUIRED TO MATCH EXISTING.
NEW WALLS TO BE PAINTED TO MATCH EXISTING.
NEW PARTITIONS****** ******ACCESSORIES TO BE SUPPLY BY AND INSTALL BY
G.C. REFER TO DAMAGED.

12 EXISTING LIGHT
G.C. TO REMOVE/RELOCATE LIGHTING AS INDICATED. RE-ORIENT EXISTING LIGHTING TO NEW FIXTURE LAYOUT

6 FLOOR FIXTURES AND ACCESSORIES
G.C. TO REMOVE/RELOCATE FLOOR MOUNTED FIXTURES AS INDICATED IN THE LEGEND.
G.C. TO REMOVE ANY OTHER FIXTURE NOT IN RESPONSE WITH NEW TENANT'S LAYOUT.
G.C. TO REMOVE AND STORE ALL FIXTURES INDICATED AS RELOCATED IN ORDER TO INSTALL LAYOUT. REFER TO FLOOR PLAN FOR NEW FIXTURE LAYOUT.

13 EXISTING CEILING
DEMOLISH CEILING/LIGHT COVE AS INDICATED. REMOVE/RELOCATE LIGHTING AS REQUIRED TO RE-ORIENT EXISTING LIGHTING TO NEW LAYOUT
INSTALL NEW CEILING/LIGHT COVES TO MATCH ADJACENT AS PER PLAN.

7 STOREFRONT DISPLAY AREA
DISMANTLE ILLUMINATED IN-ICONE RIBBON SCREEN AND ICON.
PATCH AND REPAIR: ..... NO CEILING AS REQUIRED TO MATCH EXISTING.
SEE MEP DWG. FOR ELECTRICAL SCOPE OF WORK.

Wall Type 3C	B	9.0 FT
Wall Type 3B	B	11.6 FT
Wall Type 4C	B	31.0 FT
Wall Type 4C	TCB	6.9 FT
(3'-0"X7'-0") dOOR...		2.0 EA

DESSIN
CONSTRUCTION PLAN
2ND FLOOR

DESSINE PAR: E.V.
ÉCHELLE: AS SHOWN
DERNIÈRE MODIFICATION: 11-13-2023
PAGE: A101

Sample takeoff prepared by ABLE Estimating | ableestimating.com | Client details removed

ABLE Estimating
ABILITY - ACCURACY - ON TIME

LIGHTING LEGEND

LIGHT FIXTURES SUPPLIED BY LAMPS SUPPLIED BY LOCAL SUPPLIER

NO.	SYMBOL	MANUFACTURER	DESCRIPTION	MODEL #	LAMP #	QTY
B		TBC	DIRECTIONAL LIGHTING SPECIFICATION TO BE CONFIRMED LOCATED AT CEILING			14
SS		POSA PERIMETRAL	LED ZANDER 3000°K CRI>90 LOCATED AT CEILING COVE			
XX		FAGERHULT	MOSTES RECESSED DOWNLIGHT PULL OUT MID MEDIUM-WHITE	13950438-MD-W	21W	
YY		FAGERHULT	MOSTES STAFF RECESSED 2000lm - 55mm Ø - 100mm L - 25 BEAM ANGLE - 3000K	MOSTES STAFF MEDIUM	24W	
ZZ		VISIONEERING	ECOA LED - COMMERCIAL STRIP LUMINAIRE	ECOA48-LED835K-44L-UNV	29W	
				ECOA24-LED835K-22L-UNV	15W	

RELOCATED LIGHT FIXTURES

NO.	SYMBOL	MANUFACTURER	DESCRIPTION	MODEL #	LAMP #	QTY
C2	C2	EXISTING (ANTARES LIGHTING)	PROJECTOR LIGHTING W/ 25° BEAM (2x MEDIUM 25°) (TO MOUNT IN RECESSED HOUSING) COLOR: BLACK	08.8584.00.90 03.0004.14.90	2x 35W 120V	1
D2	D2	EXISTING (ANTARES LIGHTING)	PROJECTOR LIGHTING W/ 40° BEAM. (2x SPOT 40°) (TO MOUNT IN RECESSED HOUSING) COLOR: BLACK	08.8584.00.90 03.0007.14.90	2x 35W 120V	9
AA		EXISTING (REGHELIS)	EMERGENCY EXIT SIGN (WALL/CEILING MOUNT) SINGLE FACE RUNNING MAN.	GD-RM-SP-L		4
HH		EXISTING (LUMACELL)	EMERGENCY LIGHT W/ 2 LIGHTS & BATTERY BACK-UP (CEILING MOUNTED OR CEILING SUSPENDED @ 12'-0" A.F.F.) (OPERABLE FOR AT LEAST 30 min.)	RGS3MVTPW	2x 9W 6V	3

SIGNAGE SUPPLIED BY

NO.	SYMBOL	MANUFACTURER	DESCRIPTION	WATTAGE	QTY
JJ		SIGN CONTRACTOR	ILLUMINATED SIGNAGE AT STOREFRONT REFER TO STOREFRONT ELEVATIONS FOR HEIGHT.		2
KK		SIGN CONTRACTOR	BLADE SIGN AT STOREFRONT REFER TO STOREFRONT ELEVATIONS FOR HEIGHT.		2

NOTE #1: ALL LIGHT FIXTURES TO BE UL/CSA LISTED.
NOTE #2: FOR EUROPEAN CONFORMANCE, ALL LIGHT FIXTURES TO BE UL/CSA/CE LISTED.
NOTE #3: G.C. TO INSTALL MC CONNECTING THE DRIVERS LOCATED AT BOTH SIDE OF B3 LIGHTING FIXTURE. GC TO CONNECT THERMAL PROTECTION IN EACH ELECTRICAL BOX AS REQUIRED BY MANUFACTURER. REFER TO CUT SHEETS FOR ADDITIONAL INFORMATION.



REFLECTED CEILING PLAN - GROUND FLOOR 1/A200
SCALE: 3/16" = 1'-0"

REFLECTED CEILING LEGEND

K'-6" CEILING HEIGHT
KEY NOTES
NEW
RELOCATE
INDICATES LOCATION WHERE RECESSED CEILING BACKING REQUIRED
FINISH IDENTIFICATION
HATCHED AREAS ARE NOT IN CONTRACT (N.I.C.) AND ARE EXISTING CONDITIONS TO REMAIN.
HATCHED AREAS ARE NEW CEILING TO MATCH EXISTING CONDITIONS.

GENERAL NOTES

GENERAL
ALL SUSPENDED INSTALLATIONS (CEILINGS, LIGHTING, EQUIPMENT, ETC.) MUST BE ATTACHED TO THE STRUCTURE AND NOT TO THE ROOF DECK OR ANY OTHER NON-STRUCTURAL ELEMENTS.

EXPOSED SLAB:
DECKING, JOISTS, BEAMS, RIGID DUCTS, APPARENT EQUIPMENT AND PIPES, ETC. MUST BE PAINTED P.13.

ACCESS PANELS:
G.C. SHALL PROVIDE ACCESS PANELS IN THE CEILING AS REQUIRED FOR MECHANICAL / ELECTRICAL EQUIPMENT. COORDINATE WITH MECHANICAL, PLUMBING AND ELECTRICAL DRAWING FOR VALVE, VOLUME DAMPER, JUNCTION BOXES, ETC. ACCESS PANELS SHALL BE FLUSH, TAPED IN FOR DRYWALL TYPE DW-3040 BY ACUDOOR PRODUCTS INC. (OR EQUIVALENT) ACCESS PANEL LOCATIONS TO BE REVIEWED BY TENANT AND LANDLORD PRIOR TO INSTALLATION.

SPRINKLERS:
REFER TO MEP DRAWINGS FOR LOCATION AND QUANTITY OF SPRINKLERS.

SPEAKERS:
G.C. TO COORDINATE SOUND SYSTEM WITH TENANT. SPEAKERS BY TENANT, WIRING BY G.C.

EMERGENCY LIGHTS:
REFER TO ELECTRICAL DRAWINGS FOR LOCATION AND QUANTITY OF EMERGENCY LIGHT FIXTURES.

KEY NOTES

GENERAL

SCOPE OF WORK

8 DATA SIGN
ALL STOREFRONT SIGNAGE, BLADE SIGN AND ILLUMINATED SIGNAGE TO BE REMOVED. PATCH AND REPAIR SURFACES AS REQUIRED TO MATCH EXISTING.
NEW TYPE[illegible] SIGNAGE TO BE SUPPLIED BY [illegible] INSTALLED BY G.C.
G.C. TO PROVIDE [illegible] SUPPORT AS REQUIRED.
CONNECT TO EXISTING ELECTRICAL WHEN APPLICABLE.

9 TRANSIT BASE @ WOMEN'S CASH
G.C. TO SUPPLY & INSTALL METAL TRIM AT BASE OF WOMEN'S CASH COUNTER TO COVER DAMAGED BASE AT FLOOR. TRIM TO BE FLUSH WITH CLEAR SILICONE TO THE FLOOR.
TRIM FINISH TO MATCH ADJACENT GREY METAL FINISHES.

10 FREESTANDING MILLWORK
NEW FREESTANDING MILLWORK [illegible] SUPPLIED & INSTALLED BY

11 MILLWORK
REMOVED ALL MIRROR AND ACCESSORIES, INCLUDING ANY ASSOCIATED ELECTRICAL. G.C. TO PATCH AND REPAIR SURFACE TO RECEIVE NEW FINISHES.
G.C. TO INSTALL 6 NEW [illegible] MIRROR ACCESSORIES SUPPLIED BY [illegible] INSTALLED BY G.C.

12 POSTING LIGHT
G.C. TO REMOVE/RELOCATE LIGHTING AS INDICATED IN THE LEGENDS. RE-ORIENT EXISTING LIGHTING TO NEW FIXTURE LAYOUT.

13 EXISTING CEILING
REMOVAL OF GEN-INSULIGHT COVE AS INDICATED. REMOVE/RELOCATE EXISTING TRACK AND LIGHTS. RE-ORIENT EXISTING LIGHTING TO NEW LAYOUT.
PATCH AND REPAIR NEW CEILING/LIGHT COVES TO MATCH ADJACENT AS PER PLAN.

1 WALL PANELS
EXISTING WALL PANELS TO BE REMOVED. PATCH AND REPAIR SURFACE TO RECEIVED NEW FINISH TO MATCH EXISTING.

2 WALL
PORTION OF WALL TO BE DEMOLISHED. G.C. TO PATCH AND REPAIR ADJACENT SURFACES AS REQUIRED. NEW WALLS TO BE FINISHED TO MATCH EXISTING.

3 BACKGRID
BACKGRID TO BE REMOVED, INCLUDING ANY ASSOCIATED ELECTRICAL.
G.C. TO PATCH AND REPAIR SURFACE FOR NEW BACKGRID.
SEE DETAIL 1/A601

4 WALL FINISHES
PORTION OF EXISTING WALL UNITS TO BE REMOVED.
NEW UNITS TO BE SUPPLIED BY [illegible] INSTALLED BY G.C.

5 FITTING ROOM
EXISTING FITTING ROOM PARTITIONS TO BE REMOVED.
PATCH & REPAIR WALLS & FLOORING AS REQUIRED TO MATCH EXISTING.
NEW WALLS TO BE PAINTED TO MATCH EXISTING.
NEW [illegible] ACCESSORIES TO BE SUPPLY & [illegible] NO INSTALL BY G.C. REFER TO [illegible] DRAWINGS.

6 FIXTURES AND ACCESSORIES
G.C. TO REMOVE/RELOCATE FLOOR AND WALL FIXTURES AS INDICATED IN THE LEGENDS.
G.C. TO REMOVE ANY OTHER FIXTURE THAT INTERFERE WITH NEW TENANT'S LAYOUT.
G.C. TO REMOVE AND STORE ALL FIXTURES AS INDICATED IN THE LEGEND IN ORDER TO INSTALL LAYOUT.
REFER TO FIXTURE PLAN FOR NEW FIXTURE LAYOUT.

7 STOREFRONT DISPLAY AREA
DISMANTLE ILLUMIN[illegible] ICONIC RIBBON SCREEN AND [illegible] SIGN.
PATCH AND REPAIR [illegible] NO CEILING AS REQUIRED TO MATCH EXISTING.
SEE MEP DWG. FOR ELECTRICAL SCOPE OF WORK.


DESSIN
REFLECTED CEILING PLAN
GROUND FLOOR


DESSINE PAR: B.V.
ECHELLE: AS SHOWN
DERNIERE MODIFICATION: 11-13-2023
PAGE: A200


1/2" Gypsum Bora	124.7 SQ FT
35" Soffit	8.3 FT
8" Soffit	14.1 FT
23" Soffit	8.3 FT
30" Soffit	22.7 FT
3-5/8" 16 GA Metal S...	8.3 FT
5/8" F.R Plywood Ba...	8.3 FT
Pre-Finished High Gl...	8.3 FT
7/8" Metal Furrin...	30.2 SQ FT
3-5/8"x2" 18 GA De...	19.8 FT
3-5/8" 18 GA Metal ...	19.8 FT
2"x2" 18 GA Meatl A...	22.7 FT
1-1/2" Carrying Cha...	19.8 FT
2-1/2" 18 GA Metal ...	19.8 FT
5/8" Gypsum Bo...	20.0 SQ FT
1/2" Gypsum Bo...	14.1 SQ FT

Sample takeoff prepared by ABLE Estimating | ableestimating.com | Client details removed

ABLE Estimating
ABILITY - ACCURACY - ON TIME

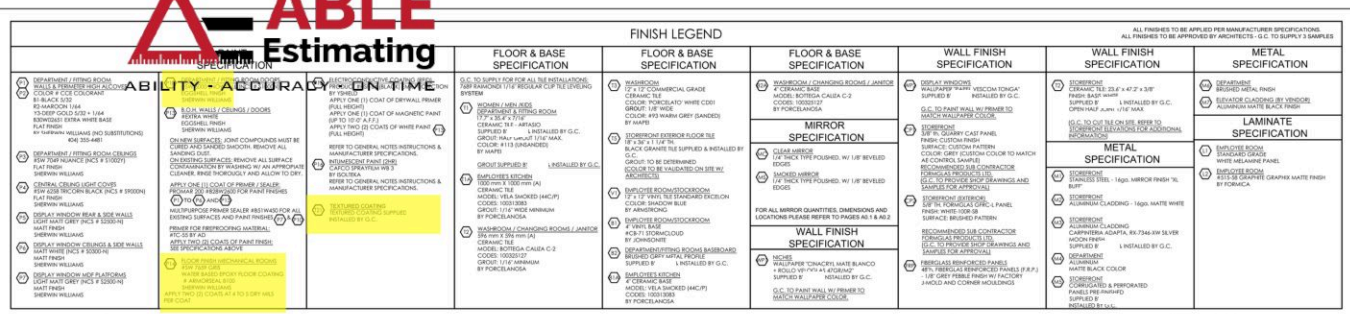

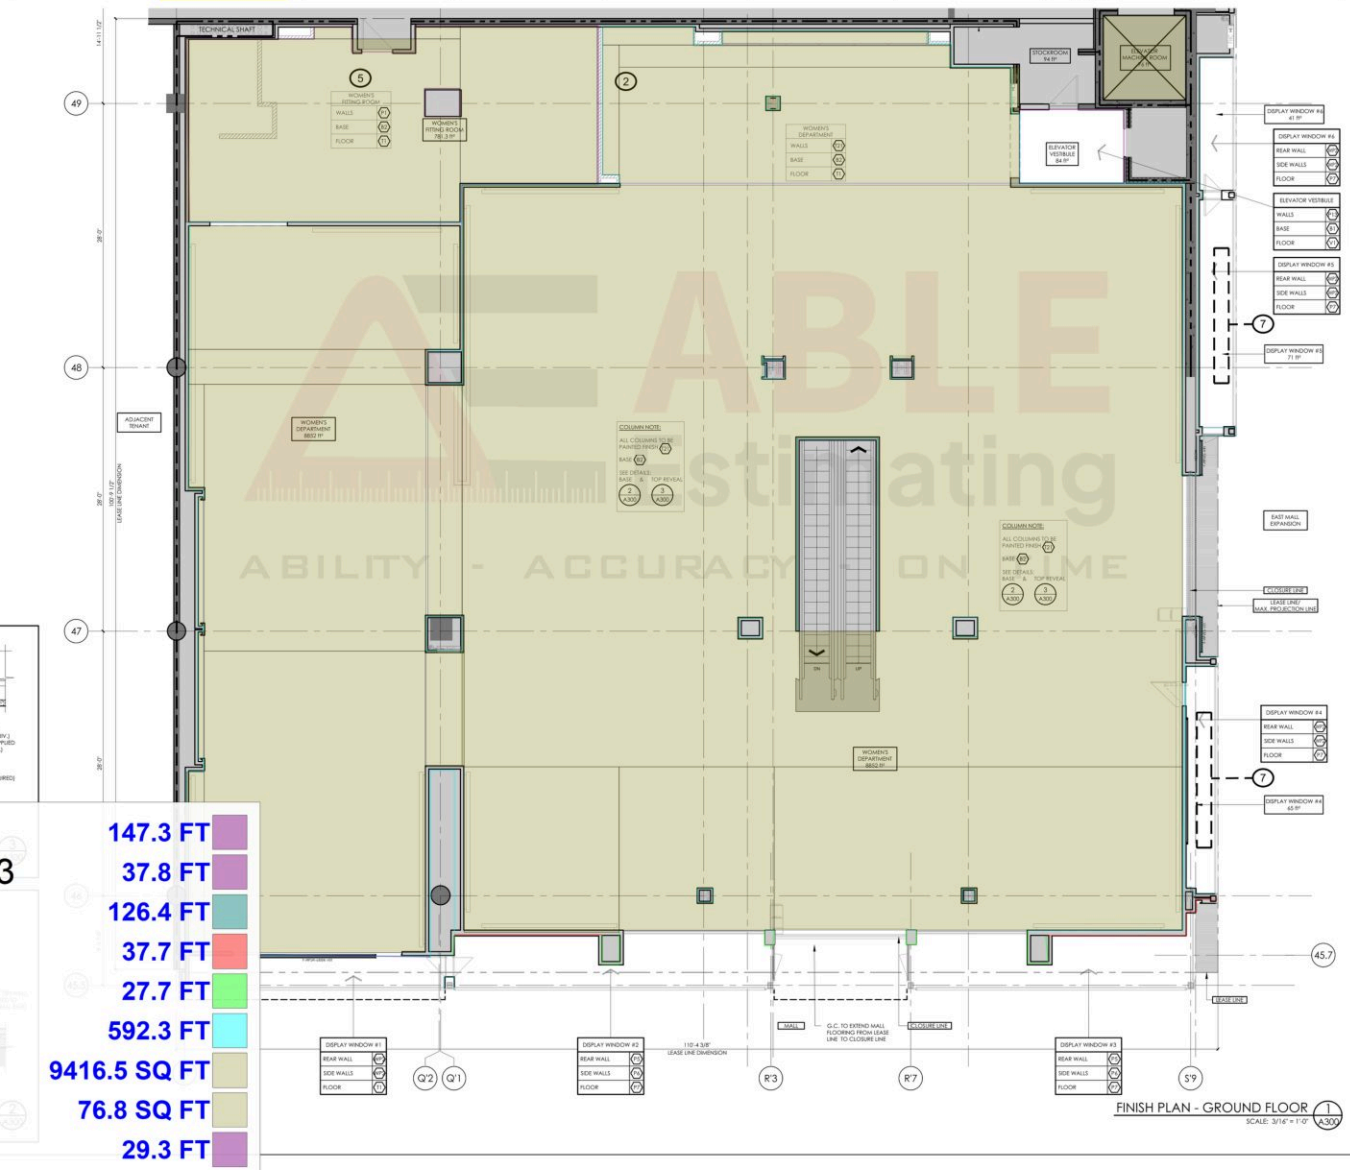

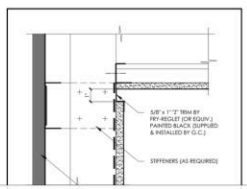

Wall Paint P1	147.3 FT
Wall Paint P13	37.8 FT
WP2	126.4 FT
P5	37.7 FT
P6	27.7 FT
T21	592.3 FT
P3	9416.5 SQ FT
P14 EPOXY	76.8 SQ FT
Linear	29.3 FT

FINISH LEGEND

HATCHED AREAS ARE NOT IN CONTRACT (N.I.C.) AND ARE EXISTING CONDITIONS TO REMAIN.
C.G. CORNER GUARD
NEW
RELOCATE
FINISH IDENTIFICATION
KEY NOTES

GENERAL NOTES

THE G.C. SHALL BE RESPONSIBLE FOR PROPER PREPARATION OF ALL NEW AND EXISTING SURFACES IN A SATISFACTORY MANNER TO RECEIVE NEW FINISHES. THIS INCLUDES THE DEMOLITION AND REMOVAL OF NECESSARY ITEMS, TOUCH-UP AND/OR REFINISH OF SURFACES DAMAGED BY SUBSEQUENT WORK SHALL BE THE RESPONSIBILITY OF THE G.C.. ALL WORK SHALL BE PERFORMED IN CONFORMANCE WITH THE MANUFACTURER'S RECOMMENDED INSTALLATION METHODS. THE G.C. SHALL PREPARE THE EXISTING FLOOR PRIOR TO THE APPLICATION OF FINISH FLOORING. THE EXISTING CONCRETE SLAB MUST BE SMOOTH AND LEVEL TO WITHIN A TOLERANCE OF 1/8 INCH PER FOOT.

ALL SURFACES WHICH ARE TO RECEIVE A PAINT FINISH SHALL BE PRIMED AND FINISHED IN ACCORDANCE WITH THE WRITTEN SPECIFICATIONS.

G.C. MUST PROVIDE AND INSTALL CORNER GUARDS ACCORDING TO CUSTOMER GUIDELINES.

THE PAINT CONTRACTOR SHALL REMOVE ALL HARDWARE, SWITCH COVERS, ETC. PRIOR TO PAINTING AND BE RESPONSIBLE FOR THE REINSTALLATION AFTER PAINTING IS COMPLETED.

ALL JOINTS BETWEEN MATERIALS TO BE TIGHT AND CONSTRUCTED IN A NEAT WORKMANLIKE MANNER.

ALL FINISHES SHALL BE TOUCHED UP TO CORRECT ANY IMPERFECTIONS AFTER INSTALLATION. FIXTURE CONTRACTOR SHALL PROVIDE TO THE G.C. ALL MATERIALS FOR TOUCH UP WORK.

THE INTENT OF THE FINISH SPECIFICATION IS TO PROVIDE A SATISFACTORY FINISH TO ALL PARTS OF THE WORK. COVER ALL SURFACES THOROUGHLY. IF THE SPECIFIED NUMBER OF COATS DOES NOT ACCOMPLISH THE INTENT, THE G.C. SHALL BE RESPONSIBLE FOR THE APPLICATION OF ADDITIONAL COATS OF THE SPECIFIED MATERIAL TO GIVE SATISFACTORY COVERAGE.

VINYL TILE INSTALLATION SHALL BE FREE OF BUCKLES, JOINTS OR IMPERFECTIONS. SEAMS SHALL BE IN ACCURATE ALIGNMENT ALONG BOTH COORDINATES.

G.C. TO PROTECT INSTALLED FLOORING FROM CONSTRUCTION TRAFFIC AND DEBRIS WITH MASONITE SHEETS AND/OR CONSTRUCTION PAPER PRIOR TO FINAL FINISH.

PROVIDE WATERPROOFING MEMBRANE UNDER ALL WET AREAS. WATERPROOF MEMBRANE (NOBLESEAL TS OR EQ.) TO BE INSTALLED UNDER TILE FLOOR AND 6" UP WALL, TYP.[SIC]

KEY NOTES

FINISH:
(T21) TRANSITION STRIP BETWEEN CERAMIC TILE & VINYL: RENO-U ALUMINUM ANODIZED, MAX HEIGHT 1/2" BY SCHLUTER OR EQUIVALENT

SCOPE OF WORK

8 OWN SIGN
ALL STOREFRONT SIGNAGE, BLADE SIGN, AND ANY OTHER SIGNAGE/LOGOS TO BE REMOVED. PATCH AND REPAIR SURFACE AS REQUIRED TO MATCH EXISTING.
NEW TYPOS***** "SIGNAGE TO BE SUPPLIED BY ***** INSTALLED BY G.C. G.C. TO PROVIDE ALL SUPPORT AS REQUIRED.
RE-USE EXISTING ELECTRICAL WHEN APPLICABLE

1 WALL PANELS
EXISTING WALL PANELS TO BE REMOVED. G.C. TO PATCH AND REPAIR SURFACE TO RECEIVED NEW FINISH TO MATCH EXISTING

2 WALL
PORTION OF WALL TO BE DEMOLISHED AS SHOWN. PATCH AND REPAIR ALL SURFACES AS REQUIRED. NEW WALLS TO BE FINISHED TO MATCH EXISTING

9 DAMAGED BASE @ NORNESS CASH
G.C. TO SUPPLY & INSTALL METAL TOE AT BASE OF WOMEN'S CASH COUNTER TO COVER DAMAGED BASE. TRIM TO BE INSTALLED WITH CLEAR SILICONE TO THE FLOOR.
TRIM FINISH TO MATCH ADJACENT GREY METAL FINISHES.

3 MASONRY
MASONRY TO BE REMOVED, INCLUDING ANY ASSOCIATED ELECTRICAL.
G.C. TO PATCH AND REPAIR SURFACE FOR NEW BACKSPLASH.
SEE DETAIL 1/A901

10 FREESTANDING MILLWORK
NEW FREESTANDING MILL***** SUPPLIED & INSTALLED BY

4 WALL PARTNER
PORTION OF EXISTING MALL UNITS TO BE REMOVED
NEW END CAPS SUPPLIED BY I INSTALLED BY G.C.

11 COLUMNS
REMOVED ALL MIRROR AND ASSOCIATED ELECTRICAL. G.C. TO PATCH AND REPAIR SURFACE TO RECEIVE NEW FINISHES.
G.C. TO INSTALL 6 NEW SELF-SUPPORTING ACCESSORIES ***** AT COLUMNS. SUPPLIED BY DETAILED BY G.C.

5 SITTING ROOM
EXISTING FITTING ROOM PARTITIONS TO BE REMOVED.
PATCH & REPAIR WALLS & FLOORING AS REQUIRED TO MATCH EXISTING.
NEW WALLS TO BE PAINTED TO MATCH EXISTING.
NEW PARTITIO***** ***** ACCESSORIES TO BE SUPPLY BY AND INSTALL BY G.C. REFER TO DRAWINGS.

12 EXISTING LIGHT
G.C. TO REMOVE/RELOCATE LIGHTING AS INDICATED. REMOVE AND RE-ORIENT EXISTING LIGHTING TO NEW FIXTURE LAYOUT.

6 FLOOR FIXTURES AND ACCESSORIES
G.C. TO REMOVE/RELOCATE FLOOR FIXTURES AND FIXTURES AS INDICATED IN THE LEGEND.
G.C. TO REMOVE ANY FIXTURE NOT RE-USED TO ACCEPTORS WITH NEW TENANTS LAYOUT.
G.C. TO REMOVE AND STORE ALL FIXTURES INDICATED AS RELOCATED IN ORDER TO INSTALL LAYOUT.
REFER TO NEW PLAN FOR NEW FIXTURE LAYOUT.

13 EXISTING CEILING
DEMOLISH CEILING/LIGHT COVE AS INDICATED. REMOVE/RELOCATE LIGHTING AS REQUIRED TO RE-ORIENT EXISTING LIGHTING TO NEW LAYOUT.
INSTALL NEW CEILING/LIGHT COVES TO MATCH ADJACENT AS PER PLAN.

7 STOREFRONT DISPLAY AREA
DEMANTLE CLUMN***** ***** ICONIC RIBBON SCREEN AND PATCH AND REPAIR ***** AND CEILING AS REQUIRED TO MATCH EXISTING.
SEE MEP DWG. FOR ELECTRICAL SCOPE OF WORK.


DESSIN
FINISH PLAN
GROUND FLOOR

DESSINE PAR: S.V.
ÉCHELLE: AS SHOWN
DERNIÈRE MODIFICATION: 11-13-2023
PAGE: A300

Sample takeoff prepared by ABLE Estimating | ableestimating.com | Client details removed

ABLE Estimating

ABILITY - ACCURACY - ON TIME

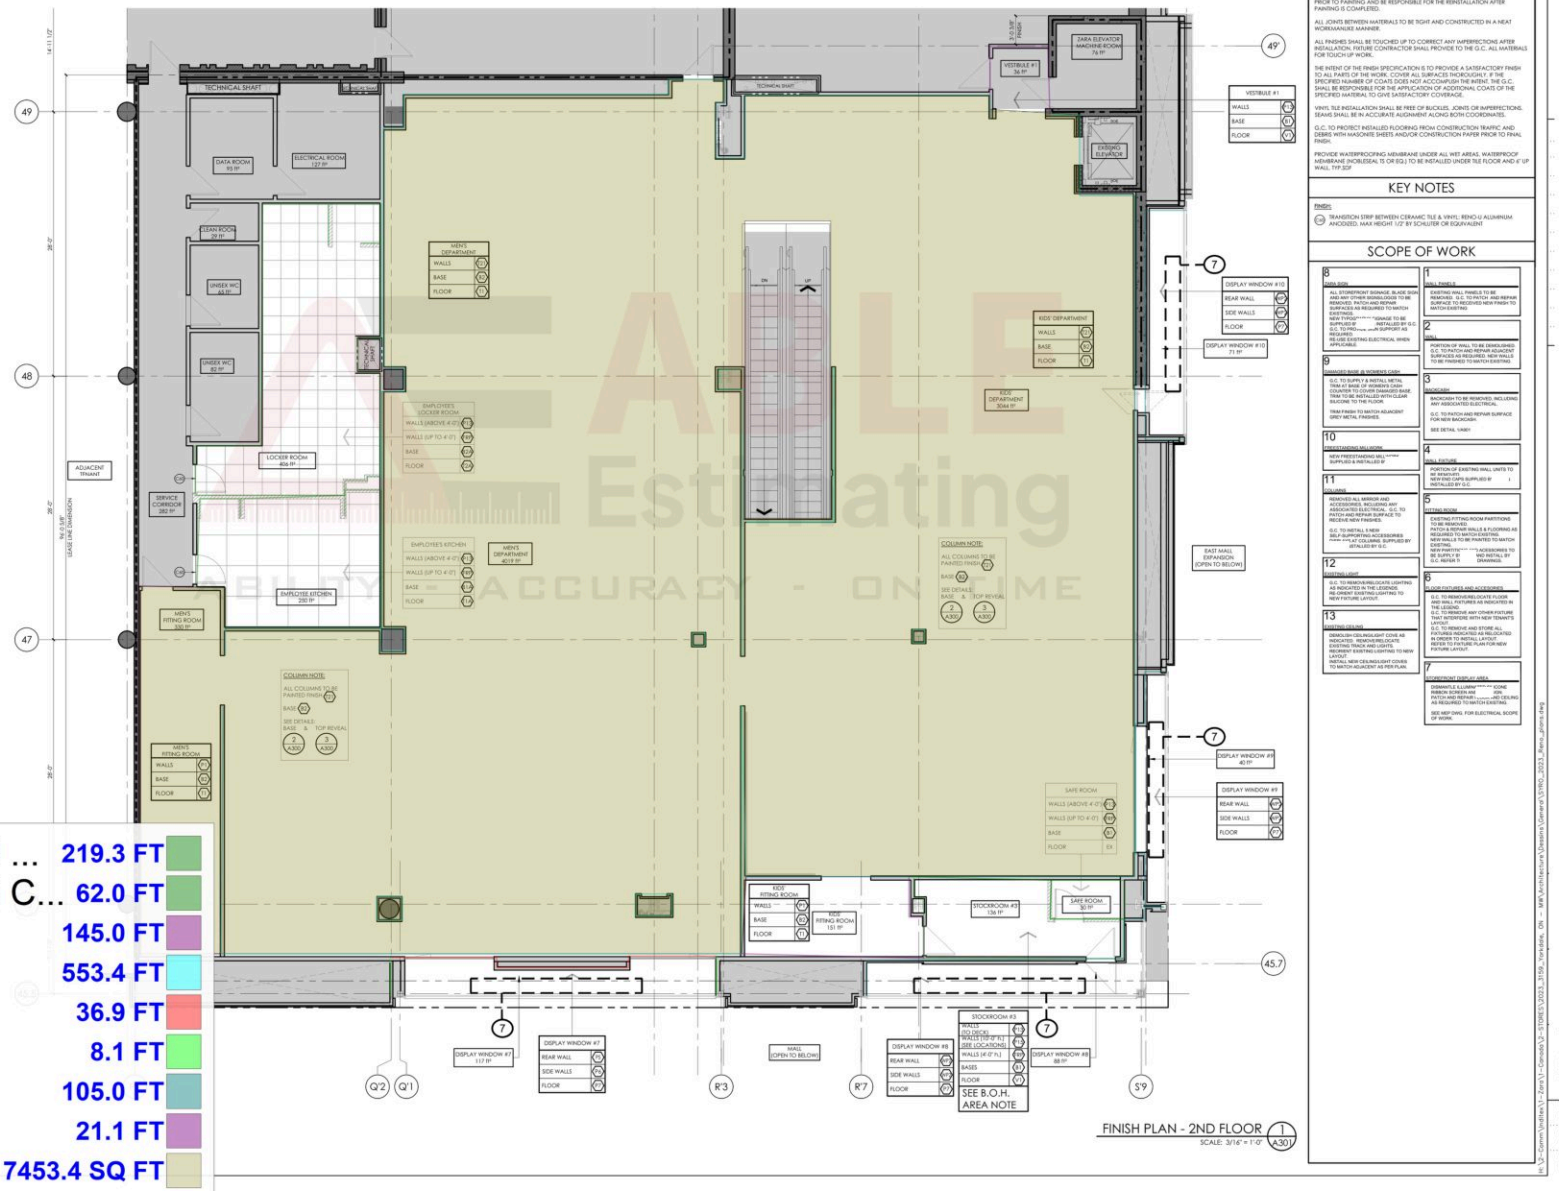

FRP 4' AND P13 ...	219.3 FT
FRP 4' AND P15 C...	62.0 FT
Wall Paint P1	145.0 FT
T21	553.4 FT
P5	36.9 FT
P6	8.1 FT
WP2	105.0 FT
Wall Paint P13	21.1 FT
P3	7453.4 SQ FT

Sample takeoff prepared by ABLE Estimating | ableestimating.com | Client details removed