

-  Metal Flashing @ Brick Rowlock

 1"x6" Unfinished Porch Ceiling

 2" FC Perimeter Trim

 FC Trim @ 3 Sides Of Porch Beam
- 7.1 FT


16.2 SQ FT

17.7 FT

7.5 FT

1/8" = 1'-0"


FC Trim @ 3 Sides Of Porch Beam

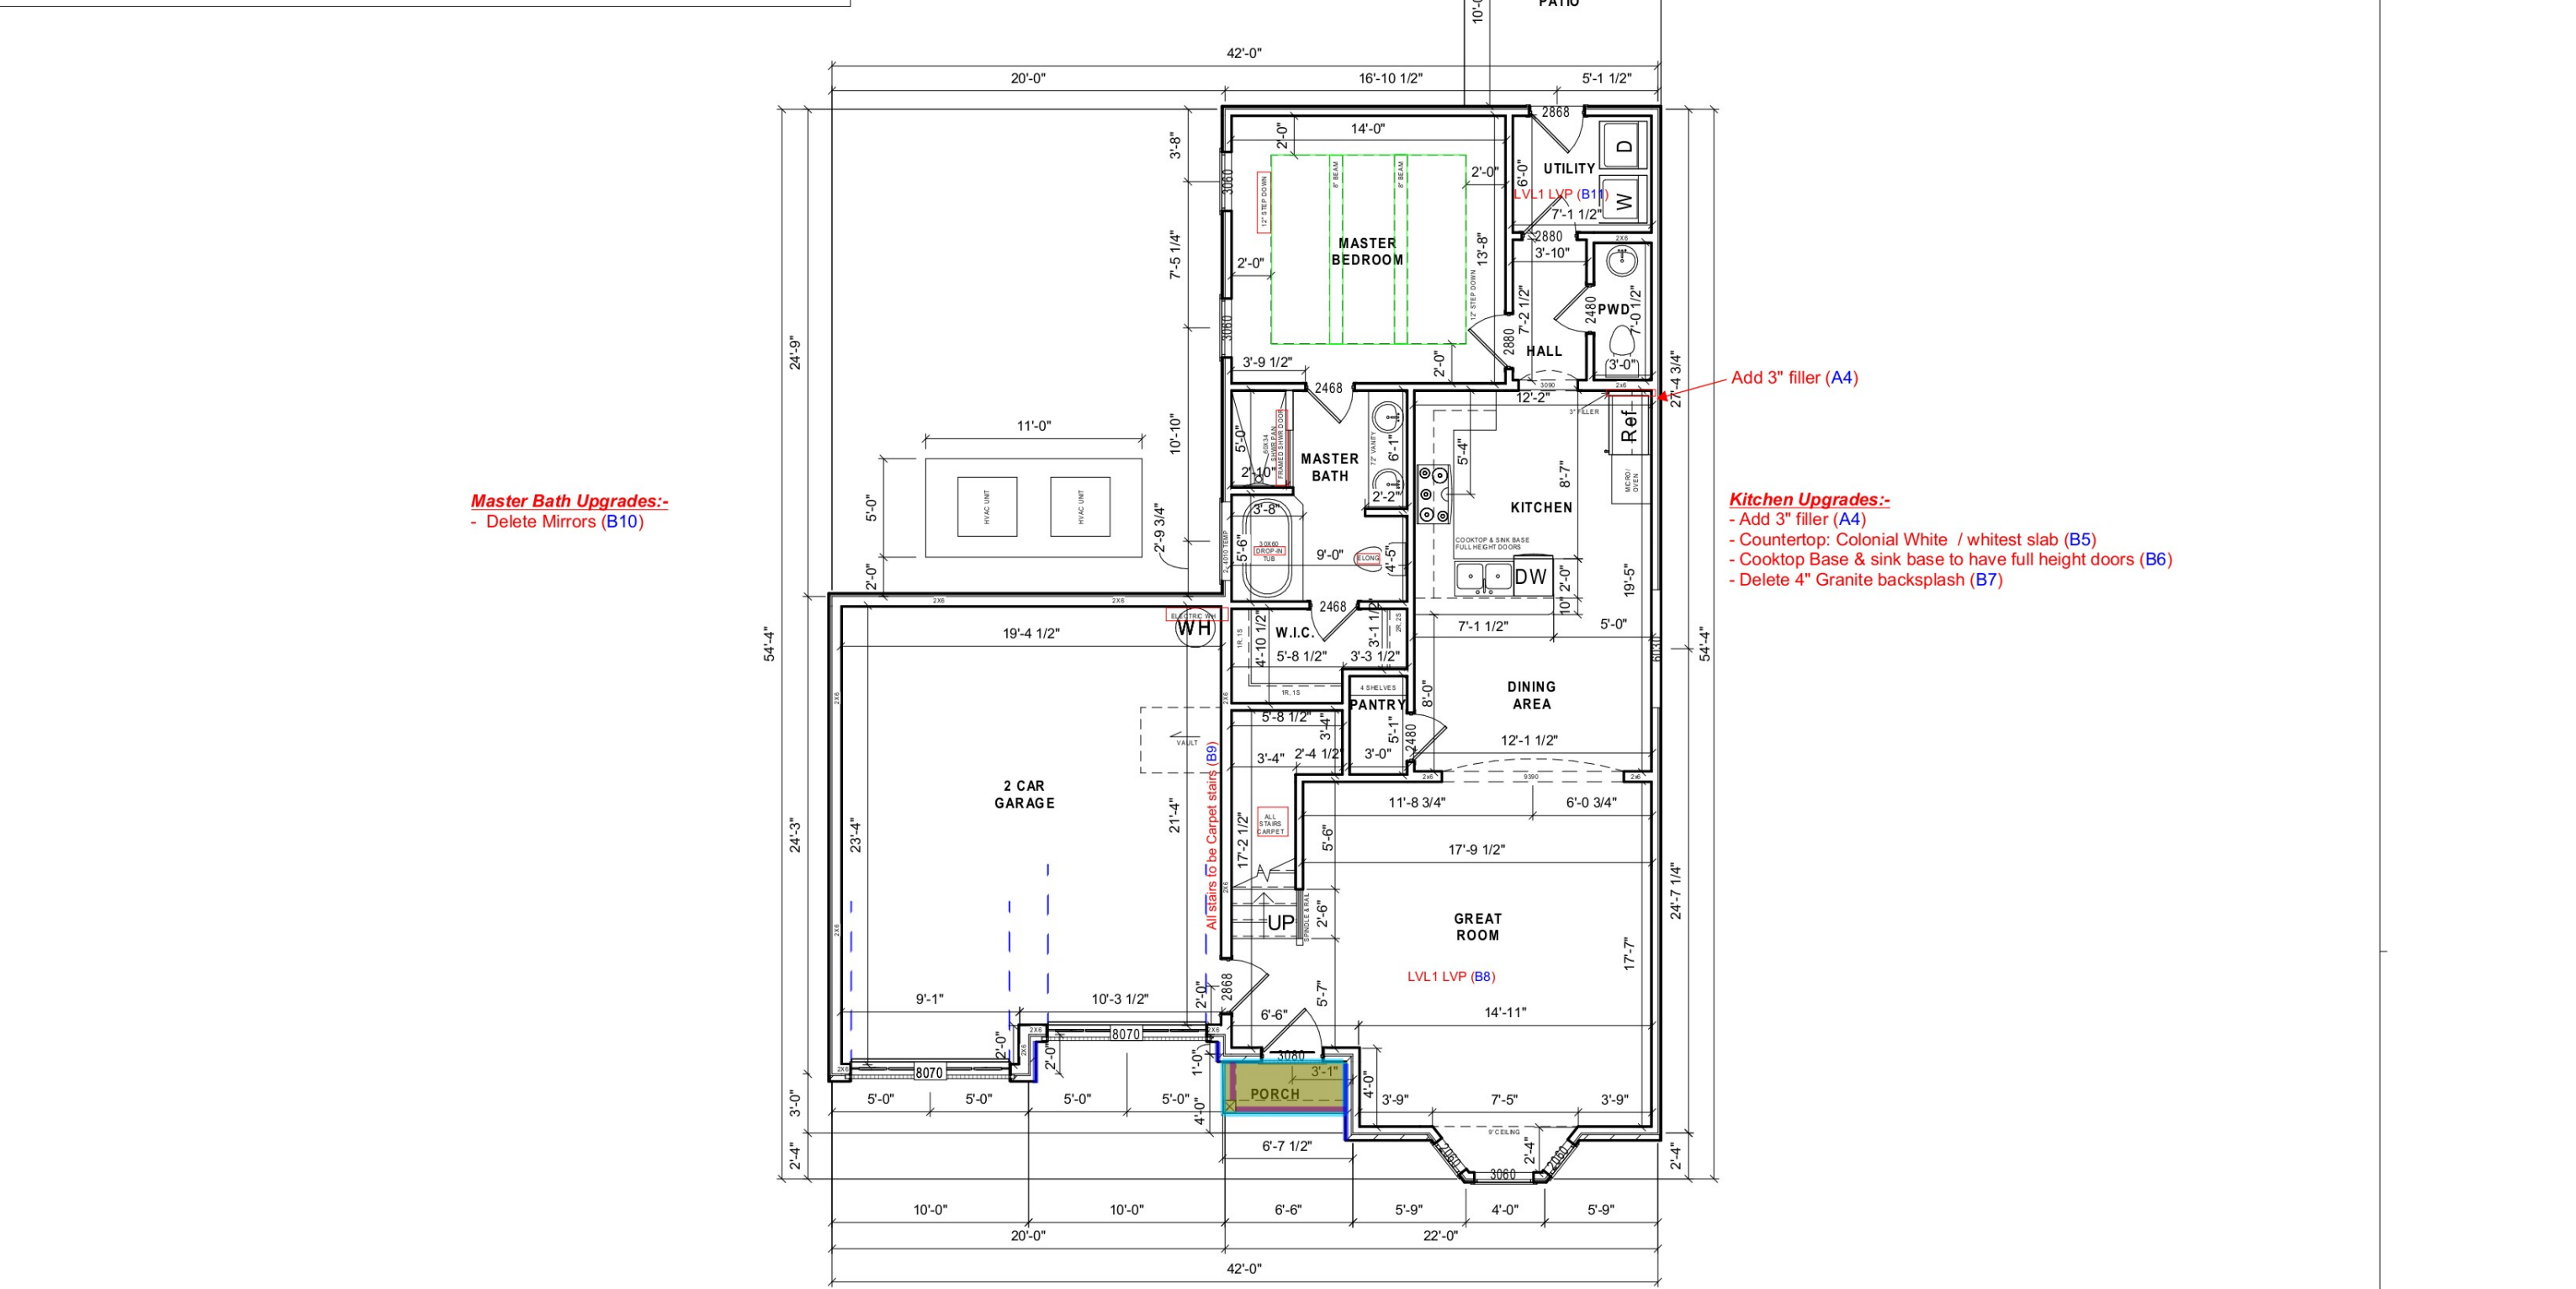

1 Finished Floor 1
1/8" = 1'-0"


- Lap Siding
- Shake Siding
- 6" Frieze Board
- Metal Flashing @ Brick Rowlock
- 4" window Trims
- 4" Door Trims
- 1"x6" Corner Trim
- Eave Fascia Trim
- Rake Fascia Trim
- Metal Coil Flashing
- 18"x36" Gable Vent

575.8 SQ FT
19.8 SQ FT
68.8 FT
67.0 FT
35.6 FT
16.2 FT
54.3 FT
60.0 FT
61.6 FT
138.2 FT
2.0 EA

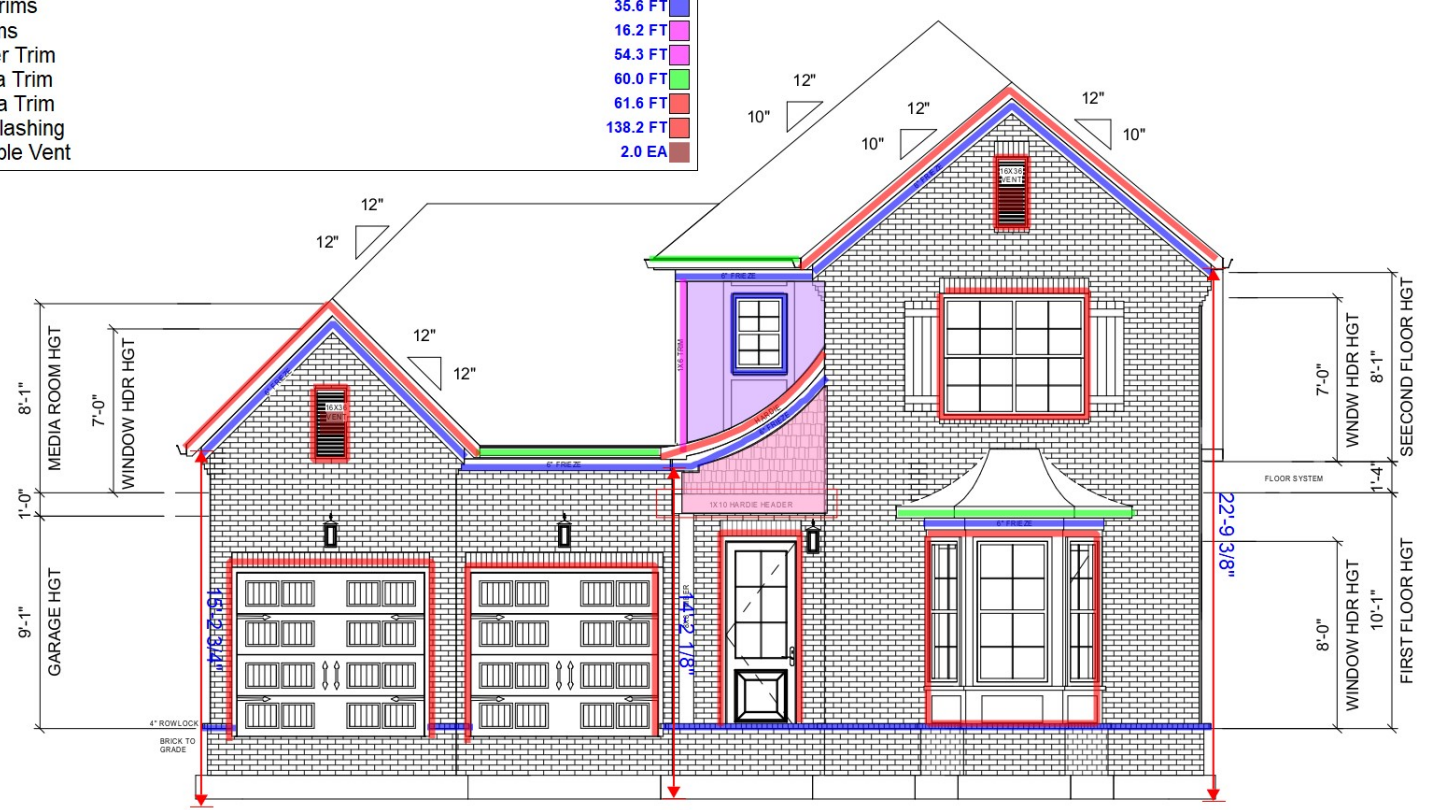

1 Front Elevation
A201
1/8" = 1'-0"


Exterior Clarification:-
- Hardie Header to be Painted PPG0997-7 Black Widow (B4)

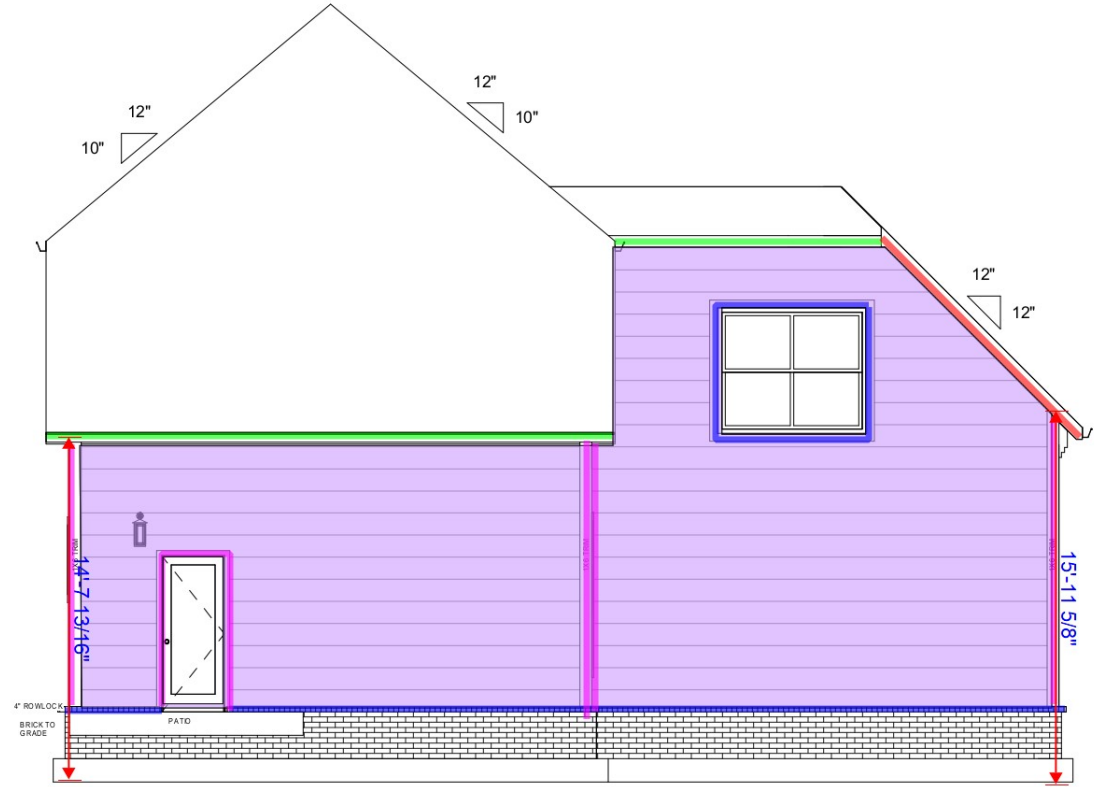


2 Rear Elevation
A201
1/8" = 1'-0"

- Lap Siding
- 6" Frieze Board
- Metal Flashing @ Brick Rowlock
- 4" window Trims
- 1"x6" Corner Trim
- Rake Fascia Trim
- Eave Fascia Trim

1558.7 SQ FT
7.7 FT
111.1 FT
125.2 FT
33.2 FT
32.6 FT
95.7 FT

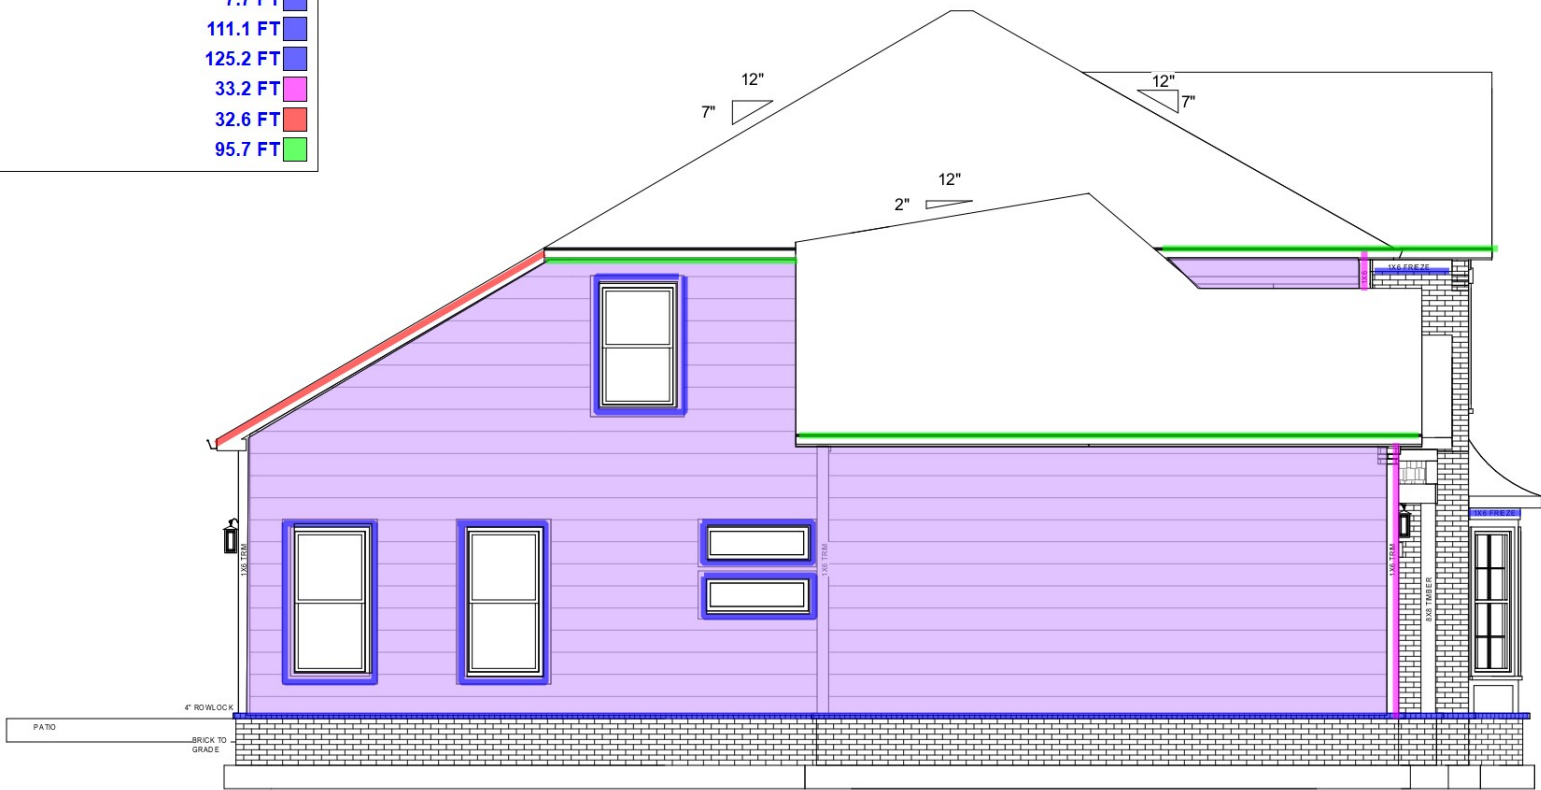


1 Left Elevation
1/8" = 1'-0"

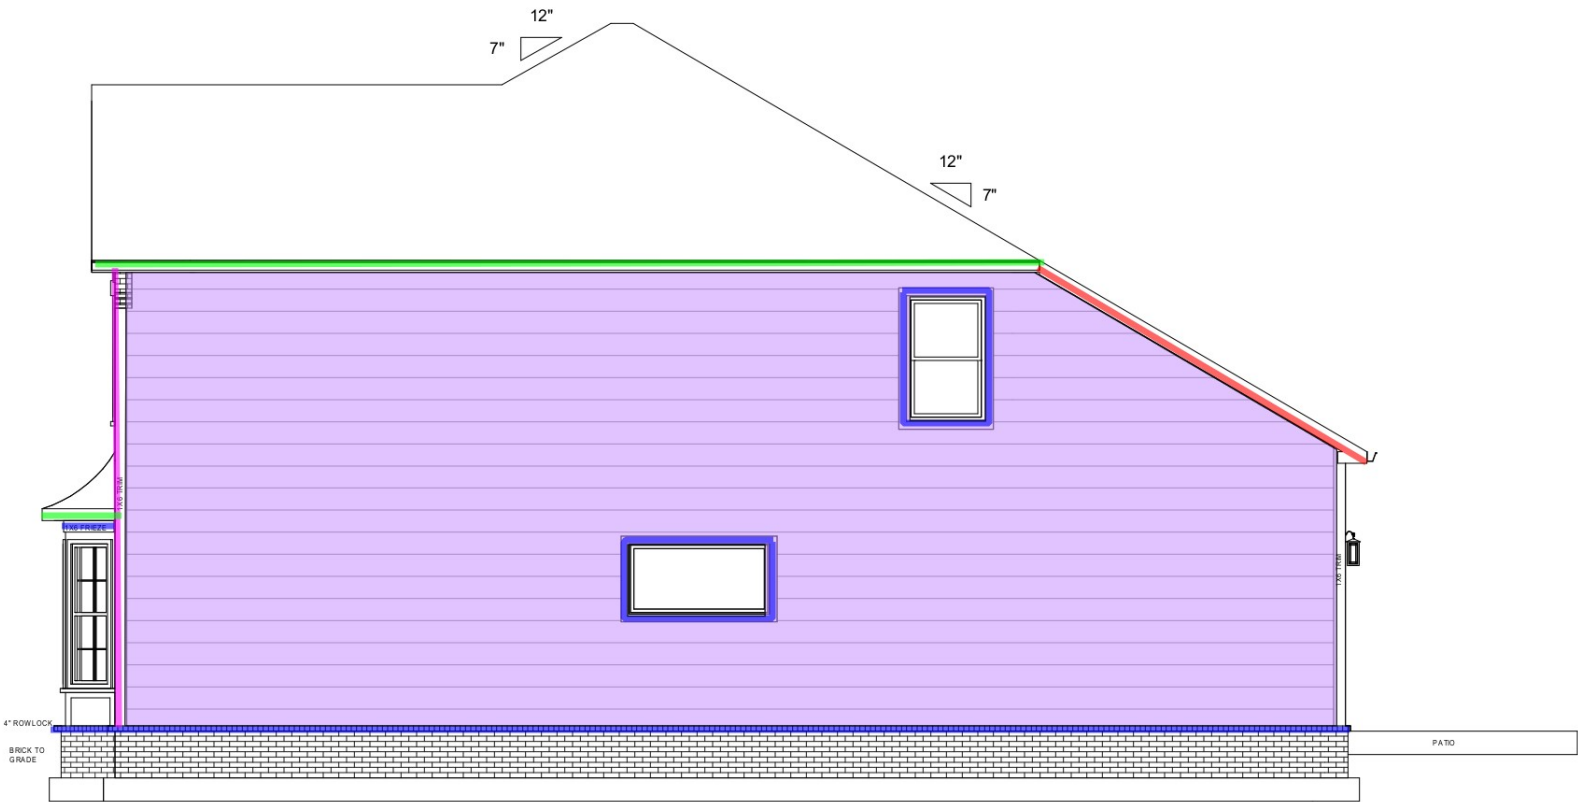

2 Right Elevation
1/8" = 1'-0"

- Roofing (7:12)
- Roofing (10:12)
- Roofing (12:12)
- Roofing (2:12)
- Roofing (10:12)
- Roofing (11:12)
- Window Roof
- Ridge
- Hip (10:12)
- Hip (12:12)
- Soffit (1'-4")
- Soffit (1'-4") Slope: 12:12
- Valley (12:12)
- Valley (10:12)
- Downspout , 16'-0"
- Downspout , 24'-0"

- 655.7 SQ FT
- 629.1 SQ FT
- 255.4 SQ FT
- 150.4 SQ FT
- 138.9 SQ FT
- 14.7 SQ FT
- 14.6 SQ FT
- 45.0 FT
- 82.6 FT
- 19.2 FT
- 180.3 FT
- 30.7 FT
- 9.8 FT
- 16.1 FT
- 6.0 EA
- 3.0 EA

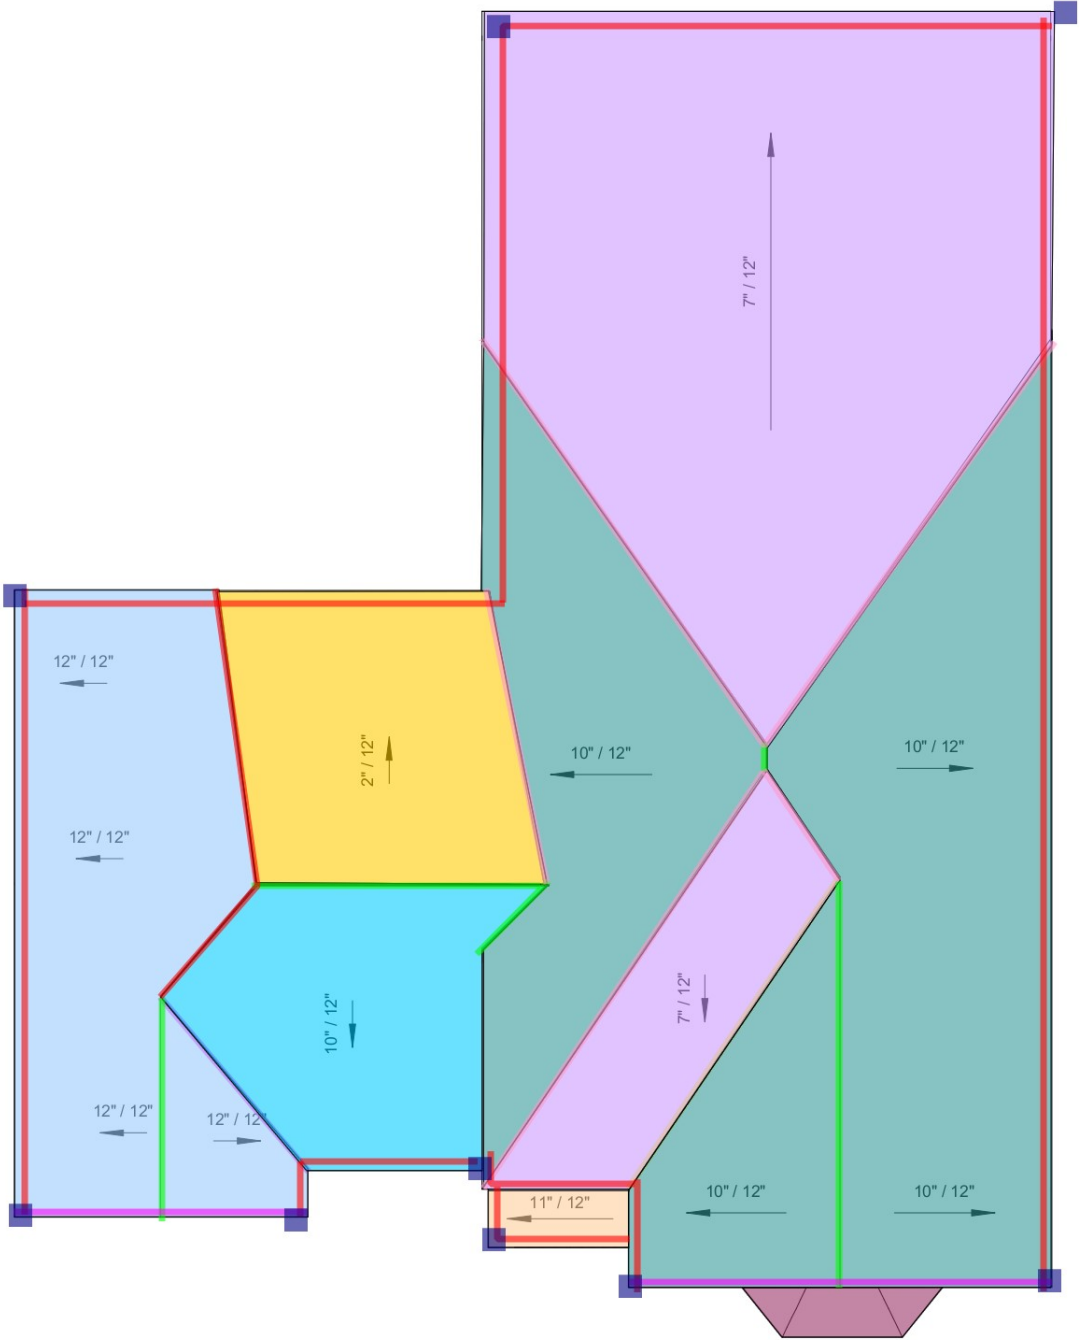

1 Roof Plan
1/8" = 1'-0"